

Attachment No. 2 - Project Plans



DESIGN REVIEW
RESUBMITTAL
DECEMBER 2, 2025

ARCHITECTURE - RESIDENTIAL

- G0 COVER SHEET
- G1 PROJECT INFORMATION
- A1 PA4 OVERALL MASTER PLAN
- A2 CONCEPTUAL SITE PLAN
- A3 FIRE ACCESS PLAN
- A4 OPEN SPACE EXHIBIT - PA4
- A5 BUILDING TYPE A
- A6 BUILDING TYPE A ELEVATIONS
- A7 BUILDING TYPE B
- A8 BUILDING TYPE B ELEVATIONS
- A9 BUILDING TYPE C
- A10 BUILDING TYPE C ELEVATIONS
- A11 BUILDING TYPE D
- A12 BUILDING TYPE D ELEVATIONS
- A13 BUILDING TYPE D-ALT.
- A14 BUILDING TYPE D-ALT. ELEVATIONS
- A15 CLUBHOUSE & CABANA FLOOR PLANS
- A16 CLUBHOUSE ELEVATIONS
- A17 CABANA ELEVATIONS
- A18 UNIT FLOOR PLANS
- A19 ANCILLARY STRUCTURE EXHIBITS
- A20 MATERIAL BOARD
- A21 MATERIAL BOARD

CIVIL - RESIDENTIAL

- C-1 PRELIMINARY GRADING PLAN
- C-2 PRELIMINARY GRADING X-SECTIONS
- C-3 PRELIMINARY UTILITY PLAN
- C-4 TENTATIVE PARCEL MAP
- C-5 TPM STREET SECTIONS

LANDSCAPE - RESIDENTIAL

- L-1 CONCEPTUAL LANDSCAPE SITE PLAN
- L-2 CONCEPTUAL LANDSCAPE ENLARGEMENT PLAN
- L-3 CONCEPTUAL LANDSCAPE ENLARGEMENT PLAN
- L-4 CONCEPTUAL LANDSCAPE ENLARGEMENT PLAN
- L-5 FENCE AND WALL PLAN
- L-6 FENCE AND WALL DETAILS
- L-7 CONCEPTUAL LIGHTING SPECIFICATIONS
- L-8 CONCEPTUAL LIGHTING PLAN
- L-9 CONCEPTUAL LIGHTING PLAN
- L-10 CONCEPTUAL LIGHTING PLAN
- L-11 CONCEPTUAL LIGHTING PLAN

APPLICANT / OWNER
THE PREVITI GROUP
2151 E. CONVENTION CENTER WAY, SUITE 114
ONTARIO, CA 91764
(909) 354-8000
ANDREW WENNERSTROM
awennerstrom@theprevitigroup.com
STEPHEN KING
sking@theprevitigroup.com

CIVIL ENGINEER
FUSCOE ENGINEERING
3257 E GUASTI RD, SUITE 300
ONTARIO, CA 91761
(909)581-0676
LUIS FIGUEROA
lfigueroa@fuscoe.com

LANDSCAPE ARCHITECT
SITESCAPE
3190 B-2 AIRPORT LOOP DR.
COSTA MESA, CA 92626
(949)644-9370
SCOTT SHOUP
sshoup@sitescapes.net

MULTI-FAMILY ARCHITECT
AO ARCHITECTS
321 W CHAPMAN AVE.
ORANGE, CA 92866
(714)639-9860
TRAVIS MAHONEY
travism@aoarchitects.com



VENTANA AT DUNCAN CANYON - PA4

FONTANA, CA



GO
JOB NO. 2024-1169
DATE 12-02-2025

RESIDENTIAL BUILDING SUMMARY - BUILDING A							
UNIT	LEVEL 1	LEVEL 2	LEVEL 3	%	TOTAL PER BLDG	TOTAL BLDG	TOTAL UNITS
A1	3	3	3	37.5%	9	6	9
A2	3	3	3	37.5%	9		9
B1	1	1	1	12.5%	3		3
B2	1	1	1	12.5%	3		3
-	8	8	8	100.0%	24		24

UNIT SUMMARY - BUILDING A					
UNIT TYPE	UNIT NET SQ.FT.	NUMBER OF UNITS	TOTAL NET SQ.FT.	%	UNIT %
A1	749	9	6741	37.5%	100.0%
A2	749	9	6,741	37.5%	
B1	1,018	3	3,054	12.5%	
B2	1,355	3	4,065	12.5%	
-	-	24	20,601	100.0%	

RESIDENTIAL BUILDING SUMMARY - BUILDING B							
UNIT	LEVEL 1	LEVEL 2	LEVEL 3	%	TOTAL PER BLDG	TOTAL BLDG	TOTAL UNITS
S1	1	1	1	12.5%	3	4	3
A1	1	1	1	12.5%	3		3
A2	2	2	2	25.0%	6		6
B1	1	1	1	12.5%	3		3
B2	2	2	2	25.0%	6		6
C1	1	1	1	12.5%	3		3
-	8	8	8	100.0%	24		24

UNIT SUMMARY - BUILDING B					
UNIT TYPE	UNIT NET SQ.FT.	NUMBER OF UNITS	TOTAL NET SQ.FT.	%	UNIT %
S1	593	3	1779	12.5%	100.0%
A1	749	3	2247	12.5%	
A2	749	6	4494	25.0%	
B1	1,018	3	3,054	12.5%	
B2	1,030	6	6,180	25.0%	
C1	1,355	3	4,065	12.5%	
-	-	24	21,819	100.0%	

RESIDENTIAL BUILDING SUMMARY - BUILDING C							
UNIT	LEVEL 1	LEVEL 2	LEVEL 3	%	TOTAL PER BLDG	TOTAL BLDG	TOTAL UNITS
S1	1	1	1	12.5%	3	3	3
A1	2	2	2	25.0%	6		6
A2	1	1	1	12.5%	3		3
B1	2	2	2	25.0%	6		6
B2	1	1	1	12.5%	3		3
C1	1	1	1	12.5%	3		3
-	8	8	8	100.0%	24		24

UNIT SUMMARY - BUILDING C					
UNIT TYPE	UNIT NET SQ.FT.	NUMBER OF UNITS	TOTAL NET SQ.FT.	%	UNIT %
S1	593	3	1779	12.5%	100.0%
A1	749	6	4494	25.0%	
A2	749	3	2247	12.5%	
B1	1,018	6	6,108	25.0%	
B2	1,030	3	3,090	12.5%	
C1	1,355	3	4,065	12.5%	
-	-	24	21,783	100.0%	

RESIDENTIAL BUILDING SUMMARY - BUILDING D							
UNIT	LEVEL 1	LEVEL 2	LEVEL 3	%	TOTAL PER BLDG	TOTAL BLDG	TOTAL UNITS
A1	6	6	6	37.5%	18	1	18
A2	6	6	6	37.5%	18		18
B1	2	2	2	12.5%	6		6
B2	2	2	2	12.5%	6		6
-	16	16	16	100.0%	48		48

UNIT SUMMARY - BUILDING D					
UNIT TYPE	UNIT NET SQ.FT.	NUMBER OF UNITS	TOTAL NET SQ.FT.	%	UNIT %
A1	749	18	13482	37.5%	100.0%
A2	749	18	13,482	37.5%	
B1	1,018	6	6,108	12.5%	
B2	1,355	6	8,130	12.5%	
-	-	48	41,202	100.0%	

RESIDENTIAL BUILDING SUMMARY - BUILDING D-A1t							
UNIT	LEVEL 1	LEVEL 2	LEVEL 3	%	TOTAL PER BLDG	TOTAL BLDG	TOTAL UNITS
A1	6	6	6	37.5%	18	1	18
A2	6	6	6	37.5%	18		18
B1	2	2	2	12.5%	6		6
B2	2	2	2	12.5%	6		6
-	16	16	16	100.0%	48		48

UNIT SUMMARY - BUILDING D-A1t					
UNIT TYPE	UNIT NET SQ.FT.	NUMBER OF UNITS	TOTAL NET SQ.FT.	%	UNIT %
A1	749	18	13482	37.5%	100.0%
A2	749	18	13,482	37.5%	
B1	1,018	6	6,108	12.5%	
B2	1,355	6	8,130	12.5%	
-	-	48	41,202	100.0%	

PRIVATE OPEN SPACE - BUILDING A				
UNIT	PATIO/BALCONY	QTY.	TOTAL SQ.FT.	TOTAL BLDGS
A1	69	9	621	3,726
A2	76	9	684	4,104
B1	65	3	195	1,170
B2	69	3	207	1,242
-	-	24	1,707	10,242

PRIVATE OPEN SPACE - BUILDING B				
UNIT	PATIO/BALCONY	QTY.	TOTAL SQ.FT.	TOTAL BLDGS
S1	61	3	183	732
A1	69	3	207	828
A2	76	6	456	1,824
B1	65	3	195	780
B2	69	6	414	1,656
C1	55	3	165	660
-	-	24	1,620	6,480

PRIVATE OPEN SPACE - BUILDING C				
UNIT	PATIO/BALCONY	QTY.	TOTAL SQ.FT.	TOTAL BLDGS
S1	61	3	183	549
A1	69	6	414	1,242
A2	76	3	228	684
B1	65	6	390	1,170
B2	69	3	207	621
C1	55	3	165	495
-	-	24	1,587	4,761

PRIVATE OPEN SPACE - BUILDING D				
UNIT	PATIO/BALCONY	QTY.	TOTAL SQ.FT.	TOTAL BLDGS
A1	69	18	1,242	1,242
A2	76	18	1,368	1,368
B1	65	6	390	390
B2	69	6	414	414
-	-	48	3,414	3,414

PRIVATE OPEN SPACE - BUILDING D-A1t				
UNIT	PATIO/BALCONY	QTY.	TOTAL SQ.FT.	TOTAL BLDGS
A1	69	18	1,242	1,242
A2	76	18	1,368	1,368
B1	65	6	390	390
B2	69	6	414	414
-	-	48	3,414	3,414

VENTANA AT DUNCAN CANYON - PA4											
PROJECT DESCRIPTION											
408 UNITS APARTMENT PROJECT AND CLUBHOUSE, CONSISTING OF 3 STORY TYPE V-A ON GRADE, WITH 13-R AUTOMATIC SPRINKLER SYSTEM											

PA4 SITE AREA: 26.29 ACRES
TOTAL UNITS : 408 UNITS
DENSITY : 15.52 DU/AC


PROJECT DESCRIPTION	
EXISTING USES:	VACANT
PROPOSED USES:	RESIDENTIAL (408 UNITS)

CODE SUMMARY	
CODE	ADOPTED EDITION
BUILDING CODE	2022 CALIFORNIA BUILDING CODE
FIRE CODE	2022 CALIFORNIA FIRE CODE
ENERGY CODE	2022 BUILDING EFFICIENCY STANDARDS FOR RESIDENTIAL AND NON RESIDENTIAL BUILDINGS
MECHANICAL CODE	2022 CALIFORNIA MECHANICAL CODE
PLUMBING CODE	2022 CALIFORNIA PLUMBING CODE
ELECTRICAL CODE	2022 CALIFORNIA ELECTRICAL CODE
POOL CODE	2022 POOL CODE
CAL GREEN	2022 CALIFORNIA GREEN CODE
PLANNING CODE	CITY OF FONTANA MUNICIPAL CODE


PARKING SUMMARY REQUIRED					
RESIDENTIAL PARKING REQUIRED OPEN SPACE (9'X18')					
UNIT TYPE	QTY.	CITY REQUIRED PER UNIT		RATIO	TOTAL
STUDIO	21	1.8			38
1-BEDROOM	243				437
2-BEDROOM	123				221
3-BEDROOM	21				38
TOTAL UNITS	408				-
STALL REQUIRED - RESIDENTIAL					734
GUEST REQUIRED		INCLUDED IN 1.8			-
TOTAL PARKING REQUIRED					734
ACCESSIBLE REQUIRED FOR RESIDENCE FOR ASSIGNED PARKING INCLUDED IN COUNT			2%OF 743		15
EVCS INCLUDED IN PARKING COUNT 4.106.4.2 FOR RESIDENTS		734		0.1	74
TOTAL EVCS INCLUDED IN PARKING COUNT 4.106.4.2					74
ACCESSIBLE REQUIRED FOR EVCS INCLUDED IN COUNT			4%OF 74		3

PARKING SUMMARY PROVIDED					
RESIDENTIAL PARKING REQUIRED OPEN SPACE (9'X18')					
TYPE OF PARKING	QTY.	COVERED PARKING		OPEN STALL	TOTAL
CARPORTS	325	325			325
OPEN STALLS	493	-			494
USPS	1	-			
TOTAL STALLS PROVIDED					819
PARKING RATIO					2.01
ACCESSIBLE PARKING PROVIDED			REQUIRED		
CARPORTS			2%		8
OPEN STALLS			2%		10
TOTAL INCLUDED 1 VAN					18
EVCS INCLUDED IN PARKING COUNT 4.106.4.2					
CARPORTS			10%		33
OPEN STALLS			10%		49
TOTAL INCLUDED 1 VAN					82


UNIT SUMMARY		
UNIT TYPE	QTY.	%
S1	21	5%
A1	120	29%
A2	123	30%
B1	60	15%
B2	63	15%
C1	21	5%
-	408	100.0%

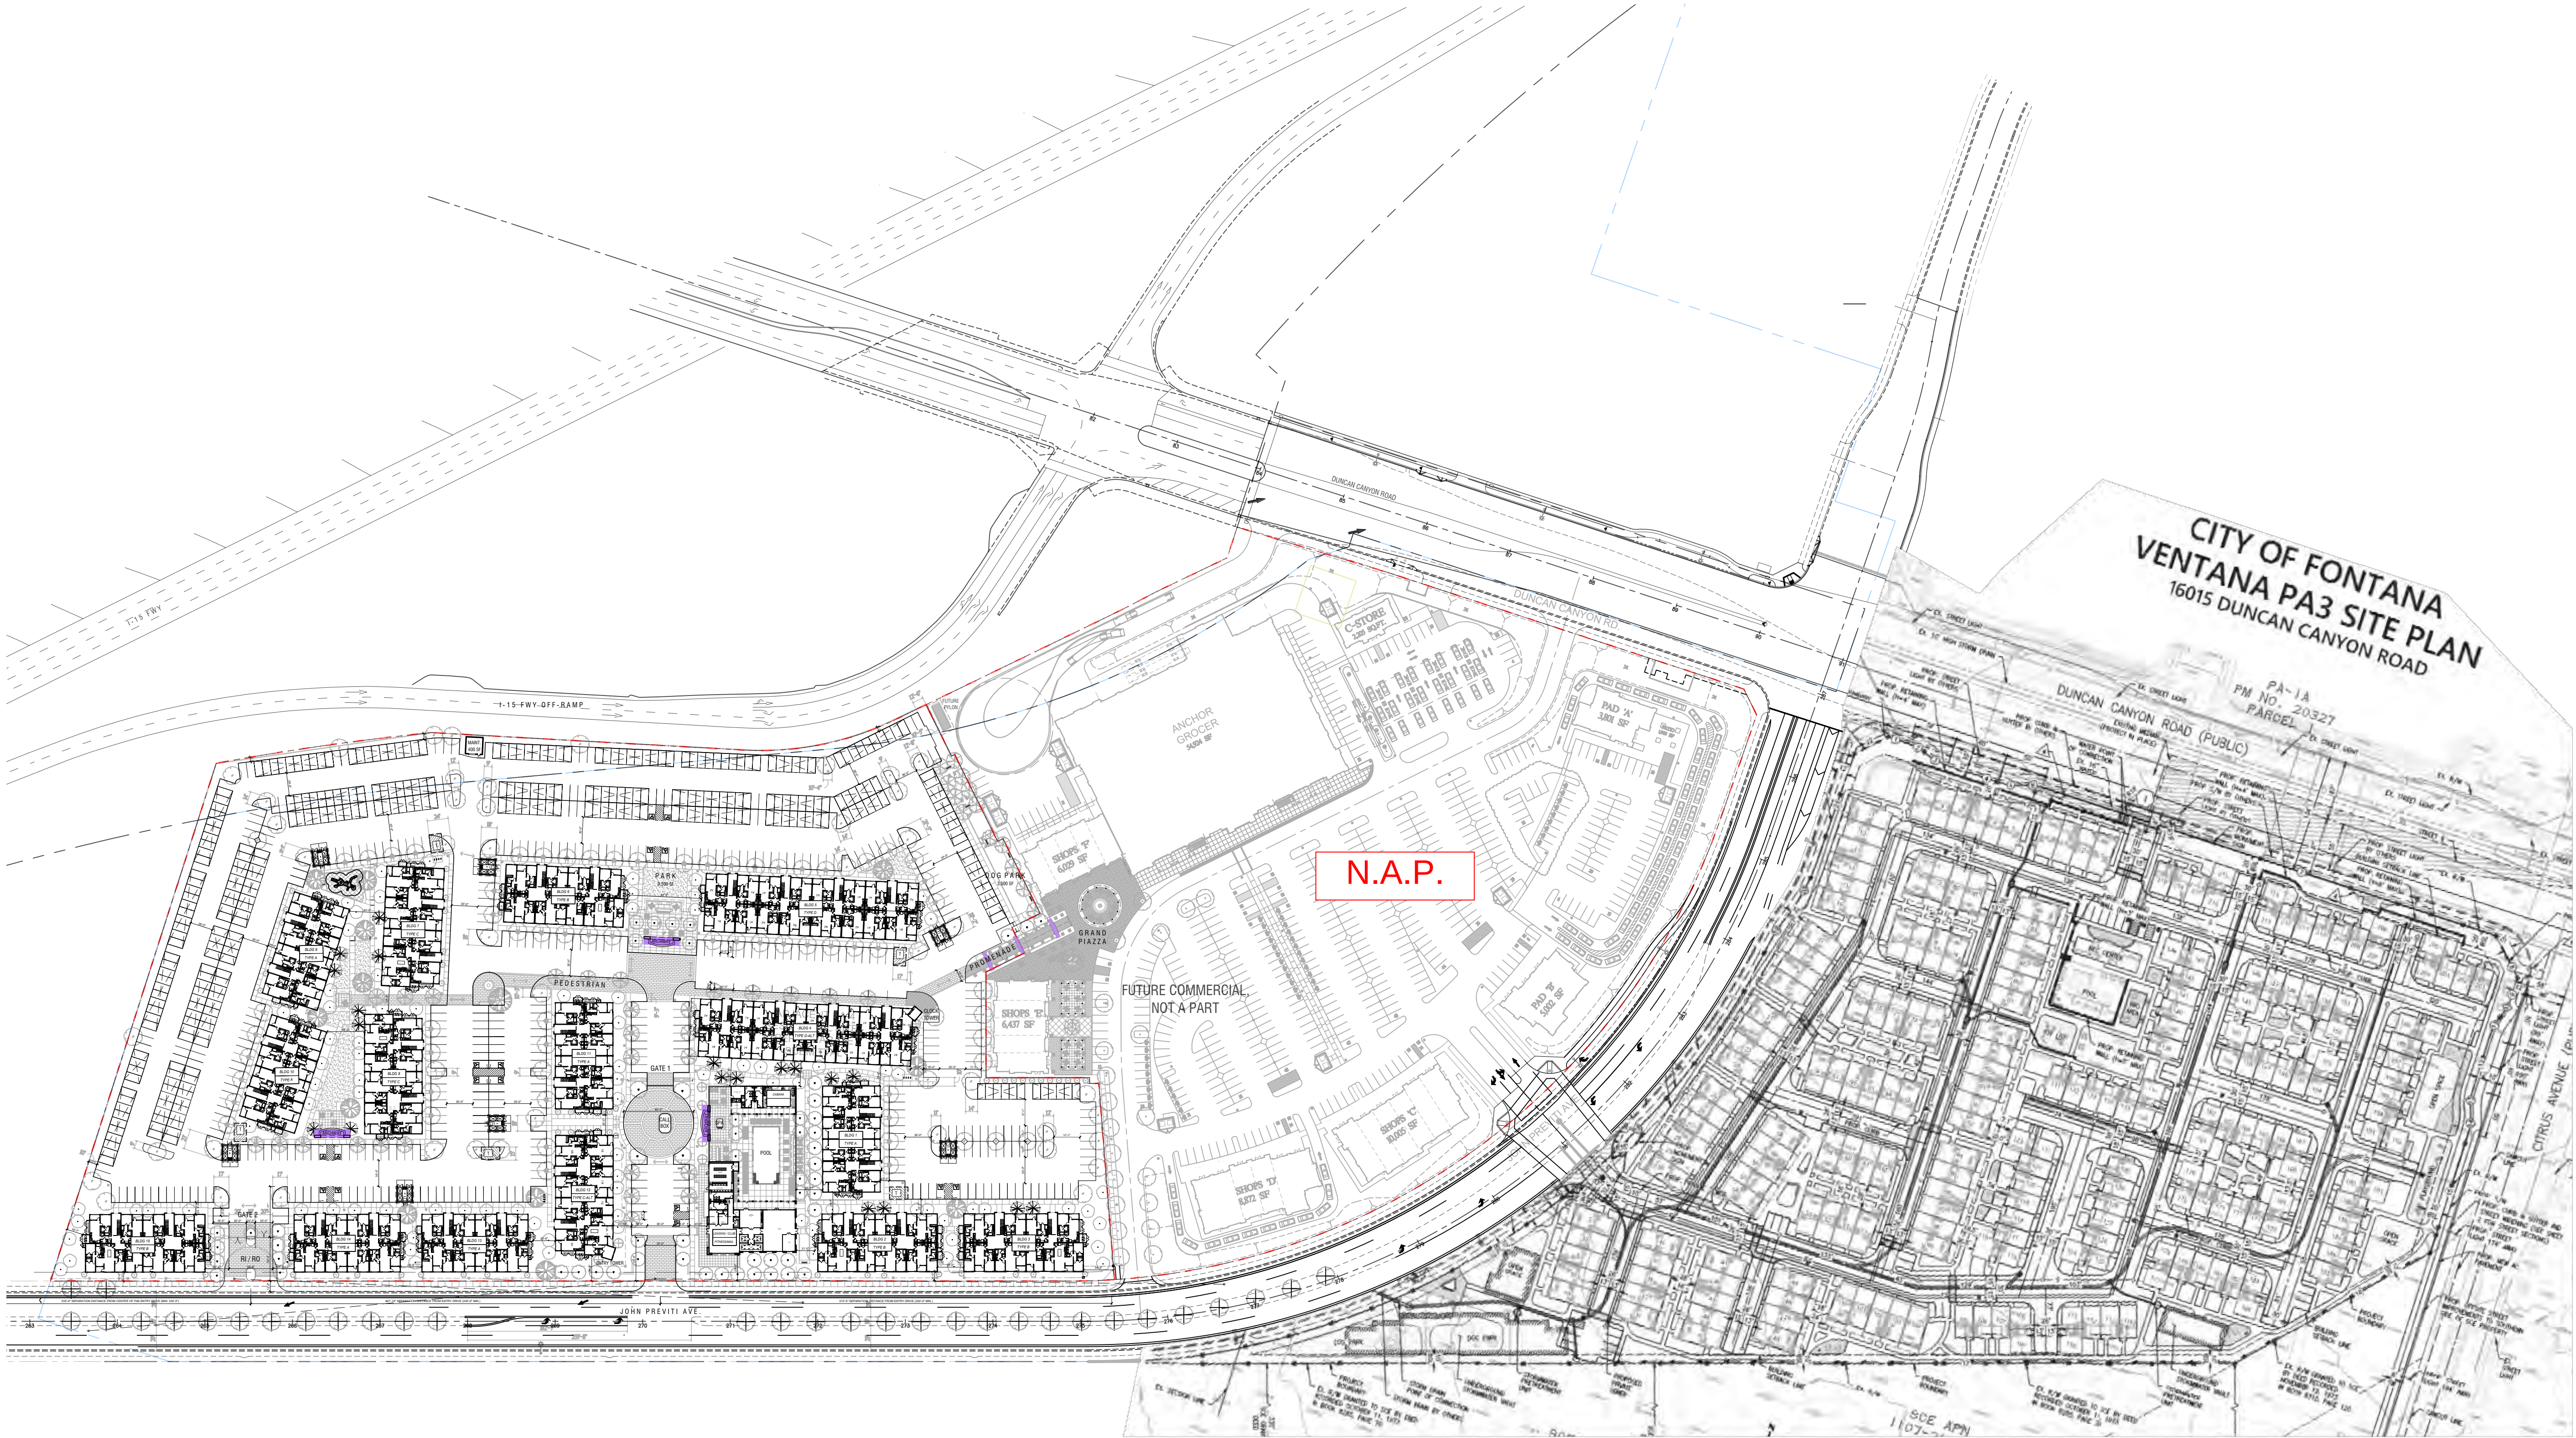

PA 3

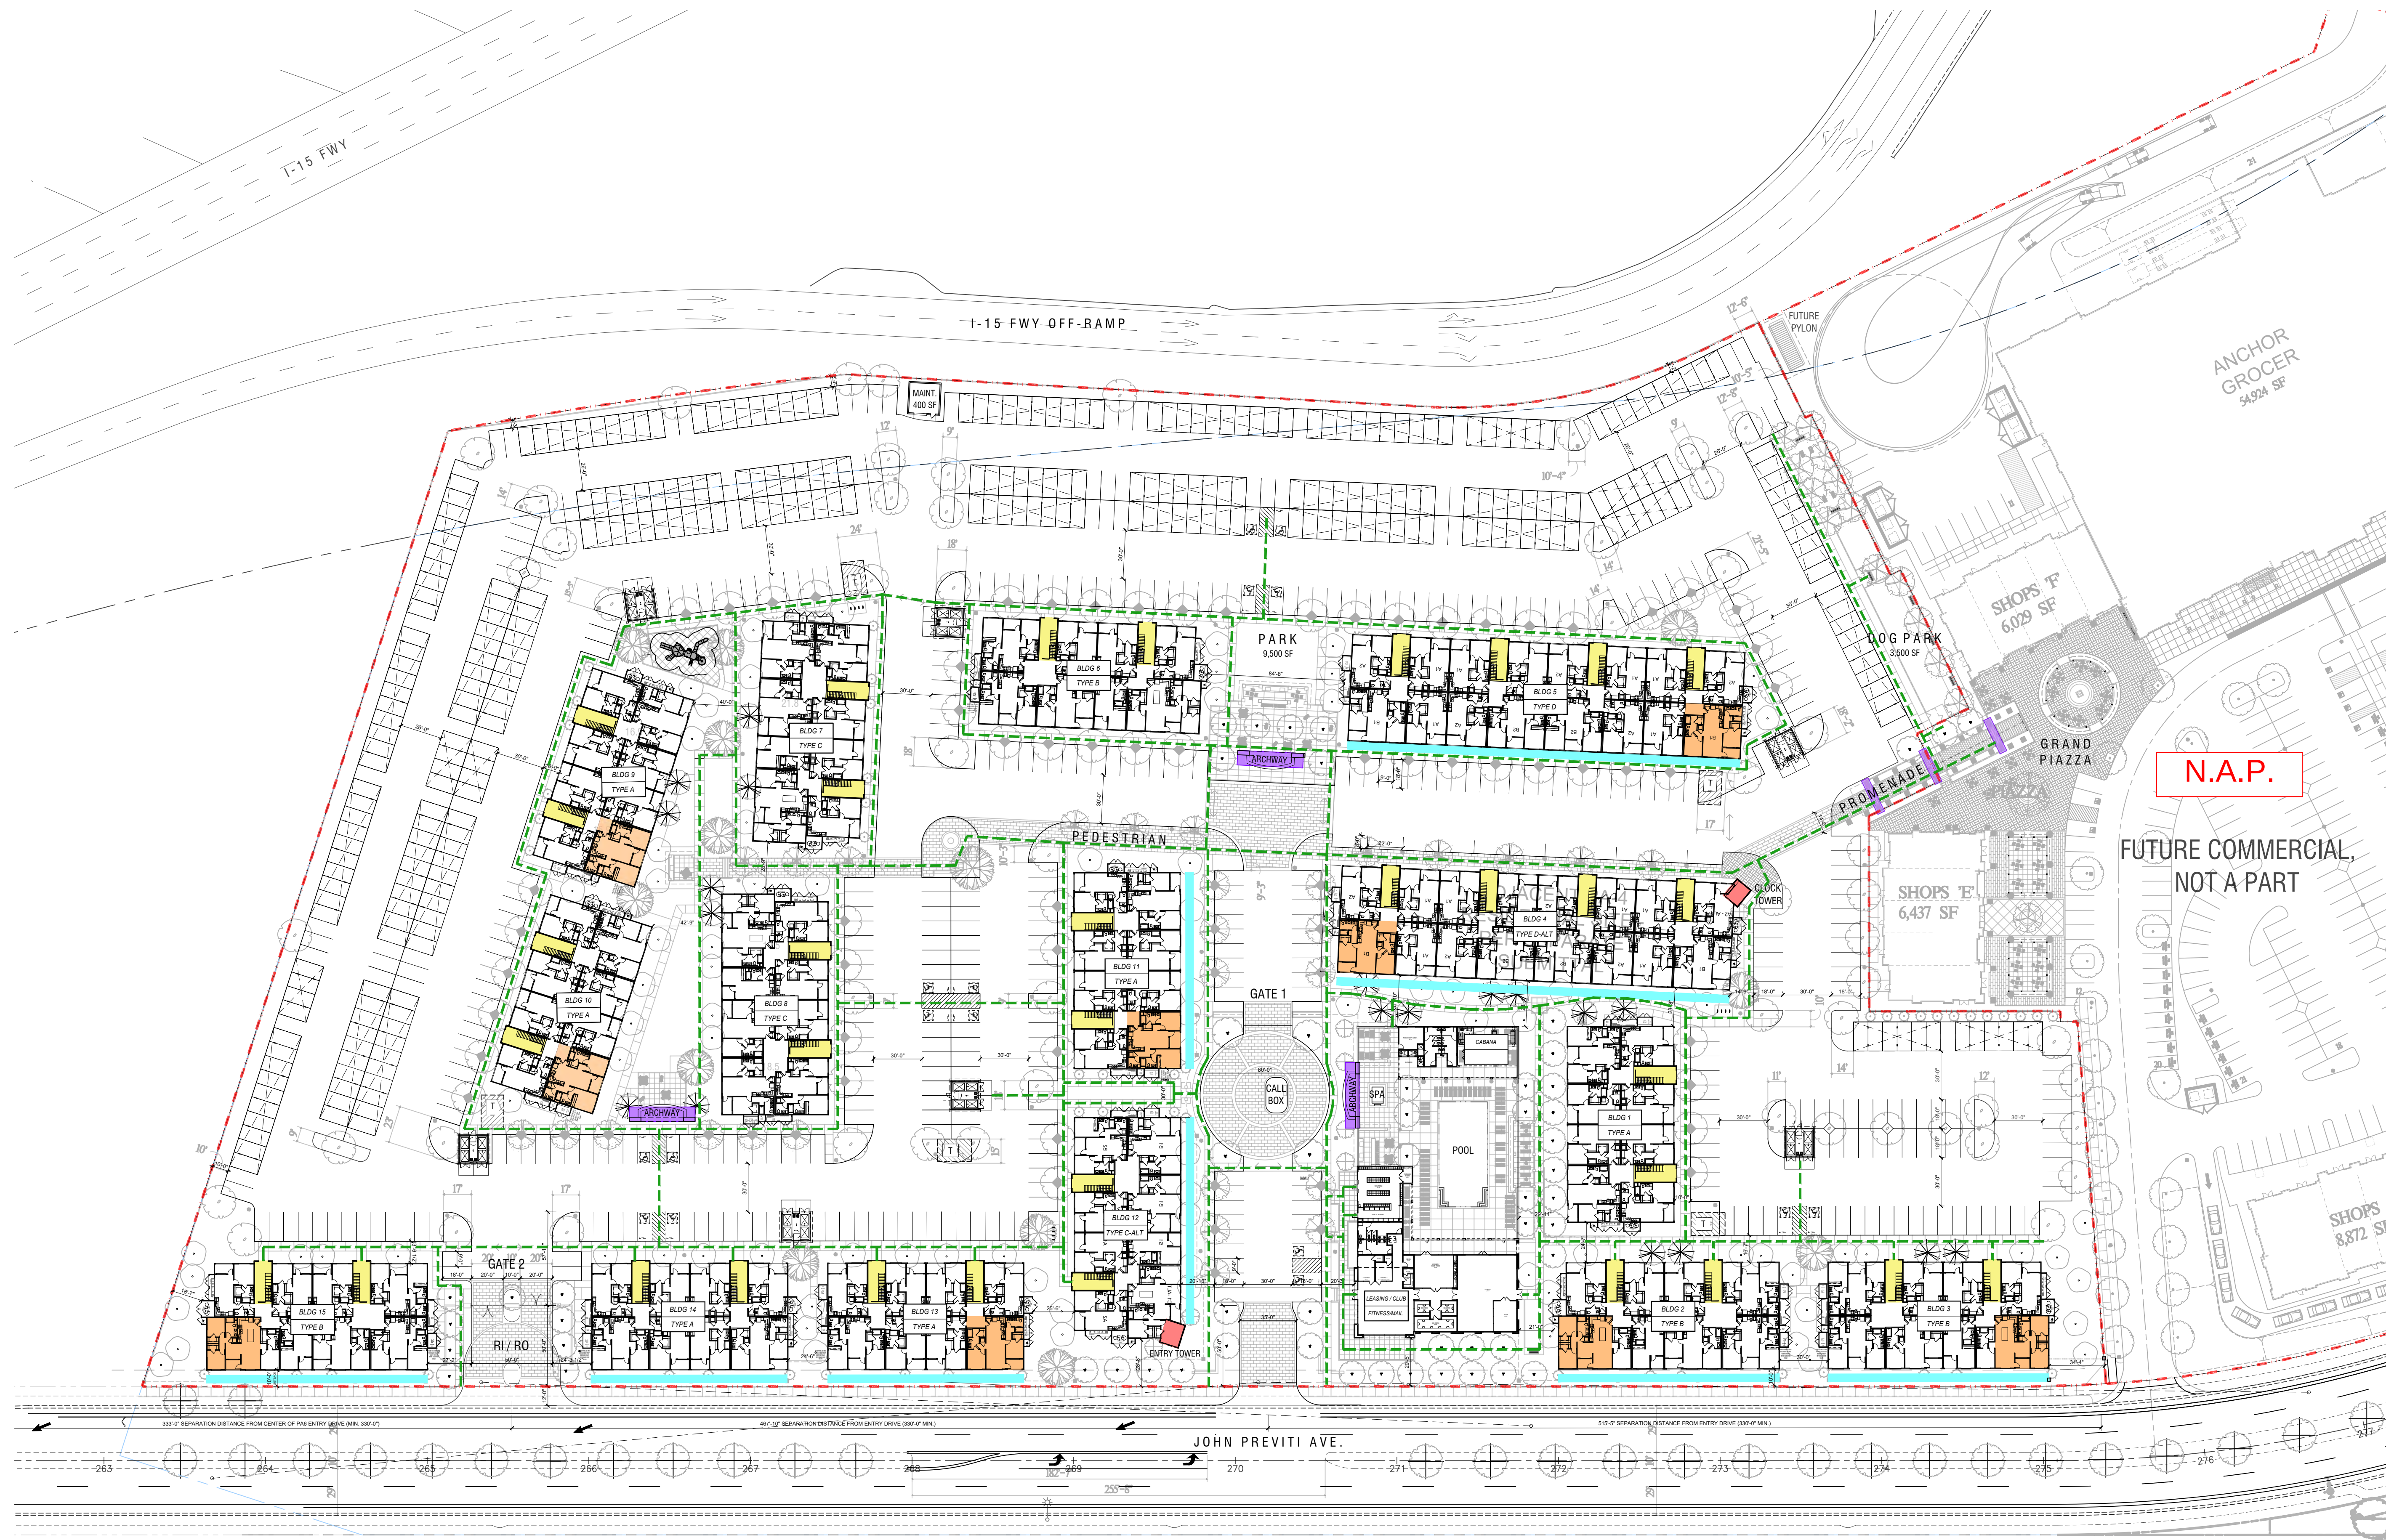


- LEGEND**
- PROPERTY LINE
 - ACCESSIBLE ROUTE OF TRAVEL
 - BLDG #
TYPE #
 - ACCESSIBLE PARKING
 - USPS PARKING
 - CARPORTS
 - PRIMARY TOWER
 - SECONDARY TOWER
 - TERTIARY TOWER
 - ARCHWAY
 - ENHANCED ELEVATIONS

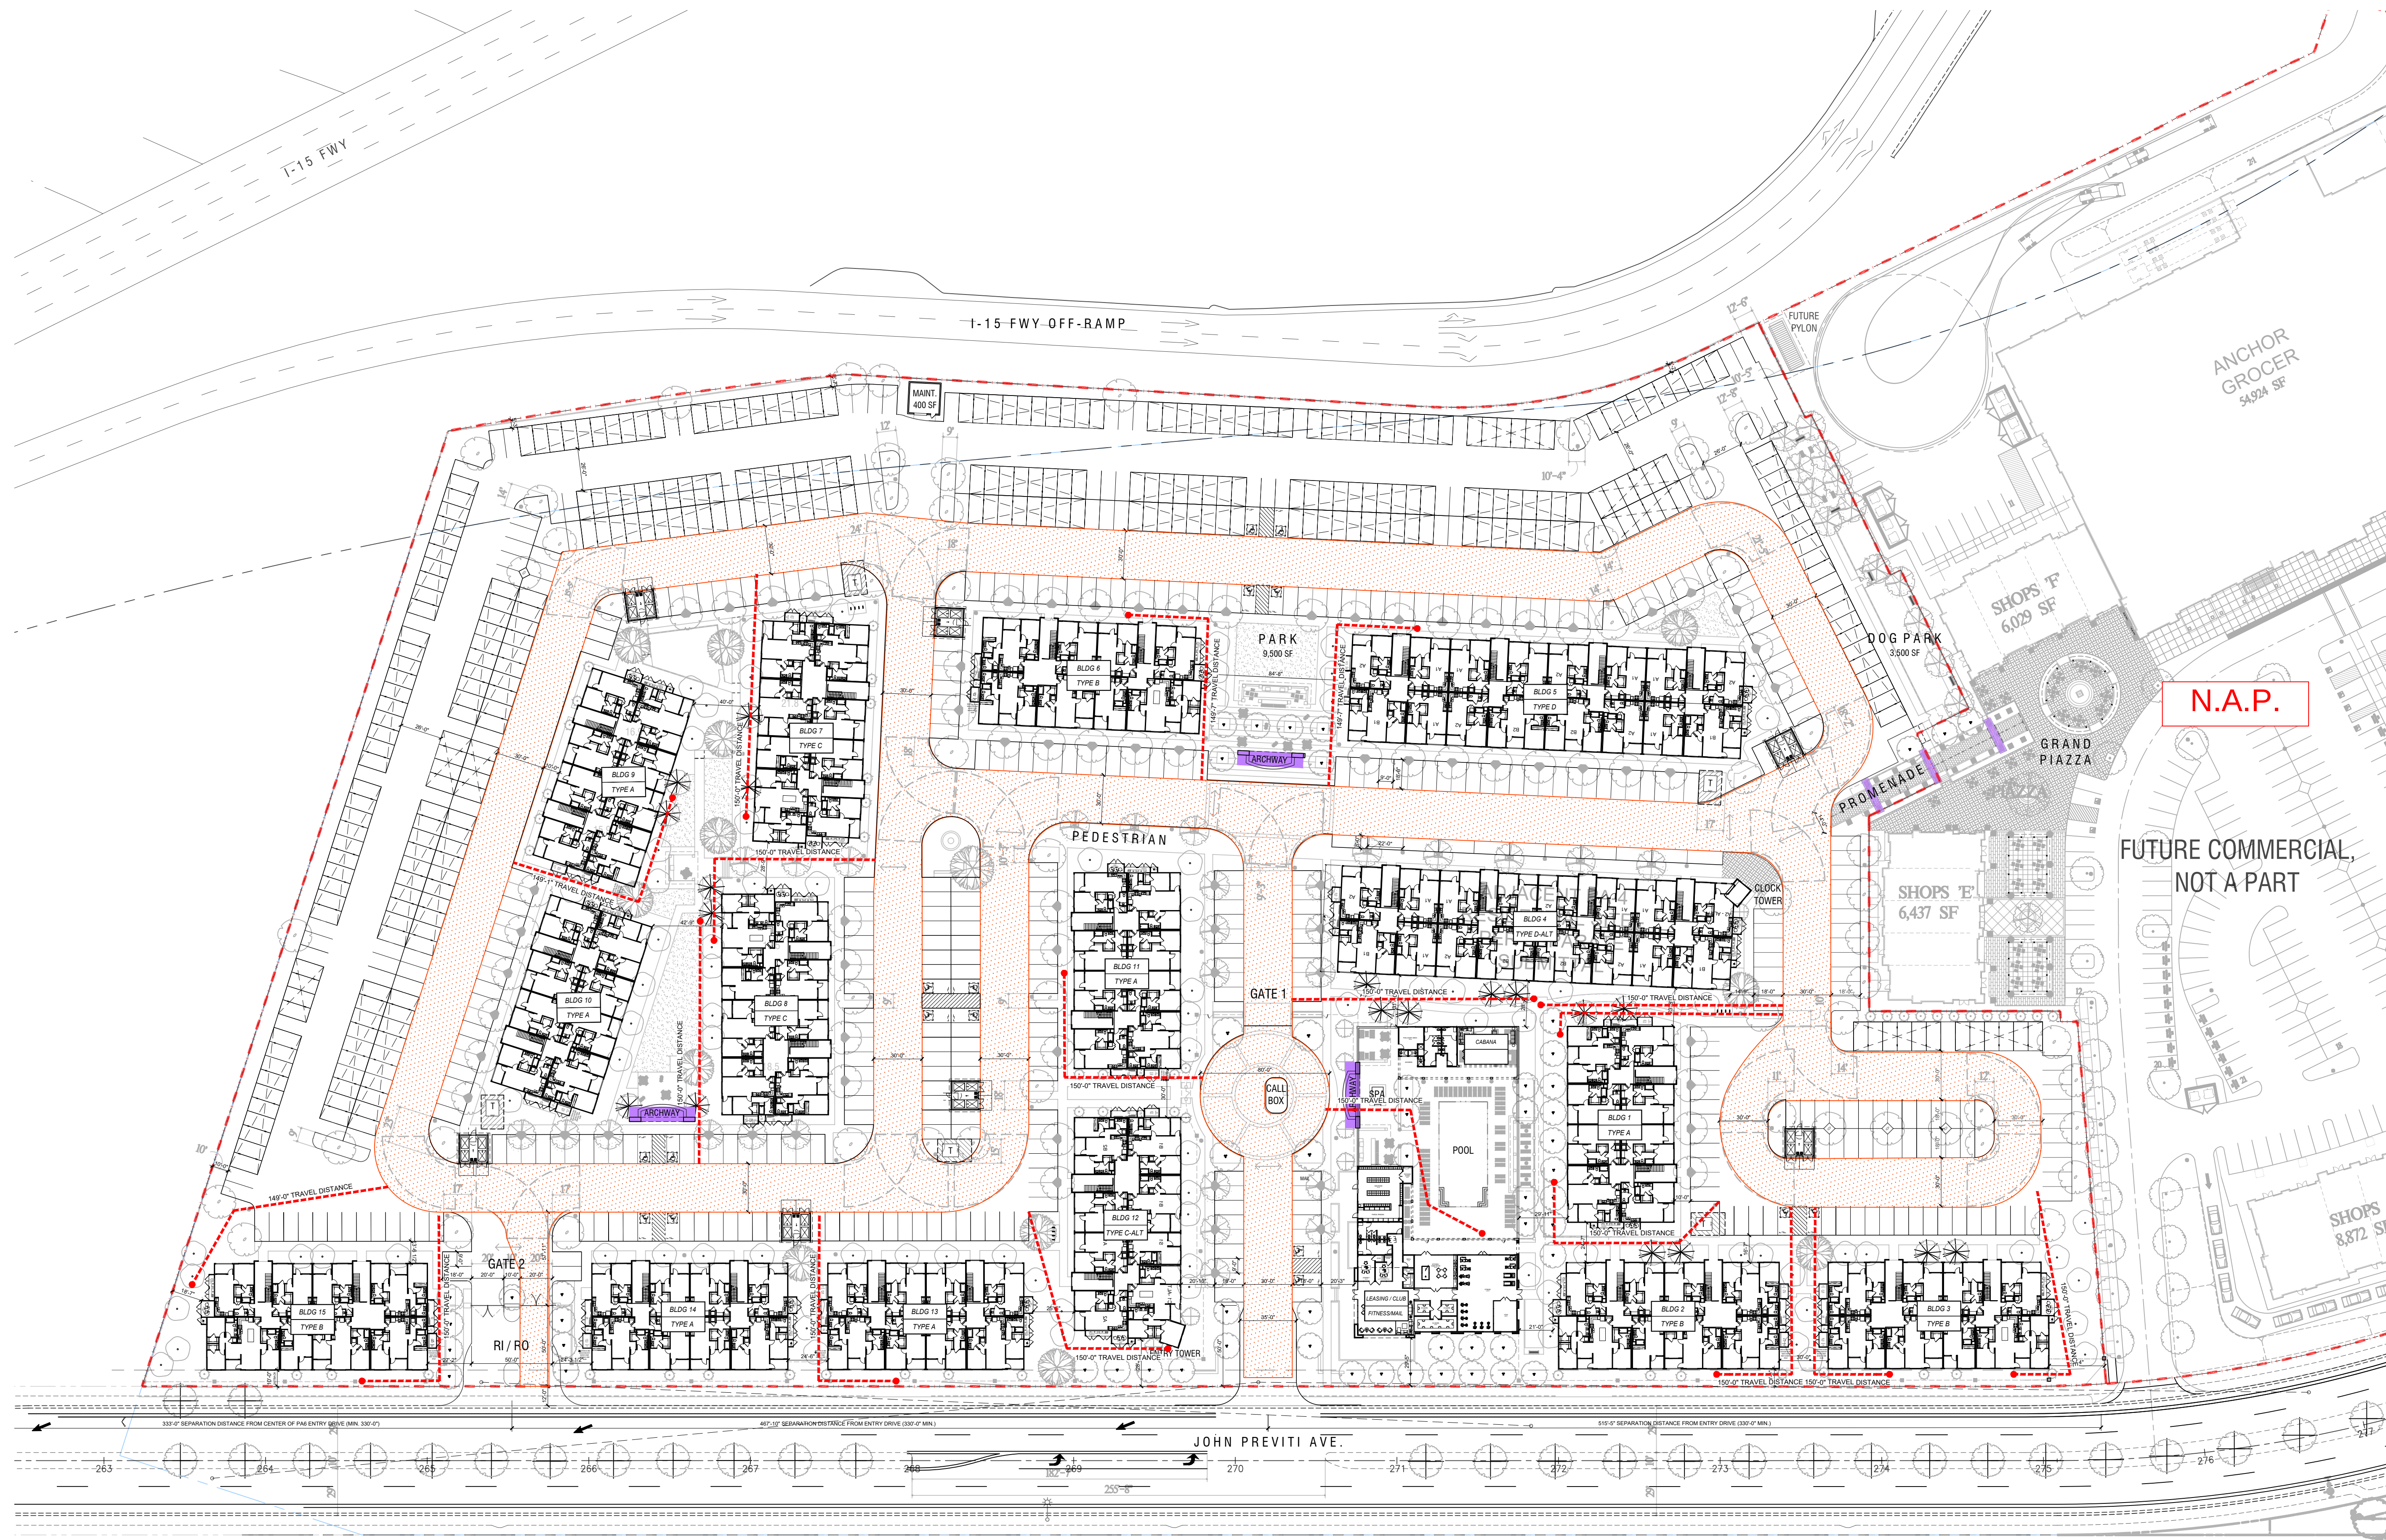

LEGEND

- 150 FT. MAX. HOSE PULL LENGTH
- TYPICAL 26' MIN. FIRE LANE
TYPICAL 30' MIN. FIRE LANE
ADJACENT 3-STORY BUILDINGS
- TYP. FIRE TRUCK TURN RADIUS
(PER SBCFD FIRE PREVENTION
STANDARD A-1.10)

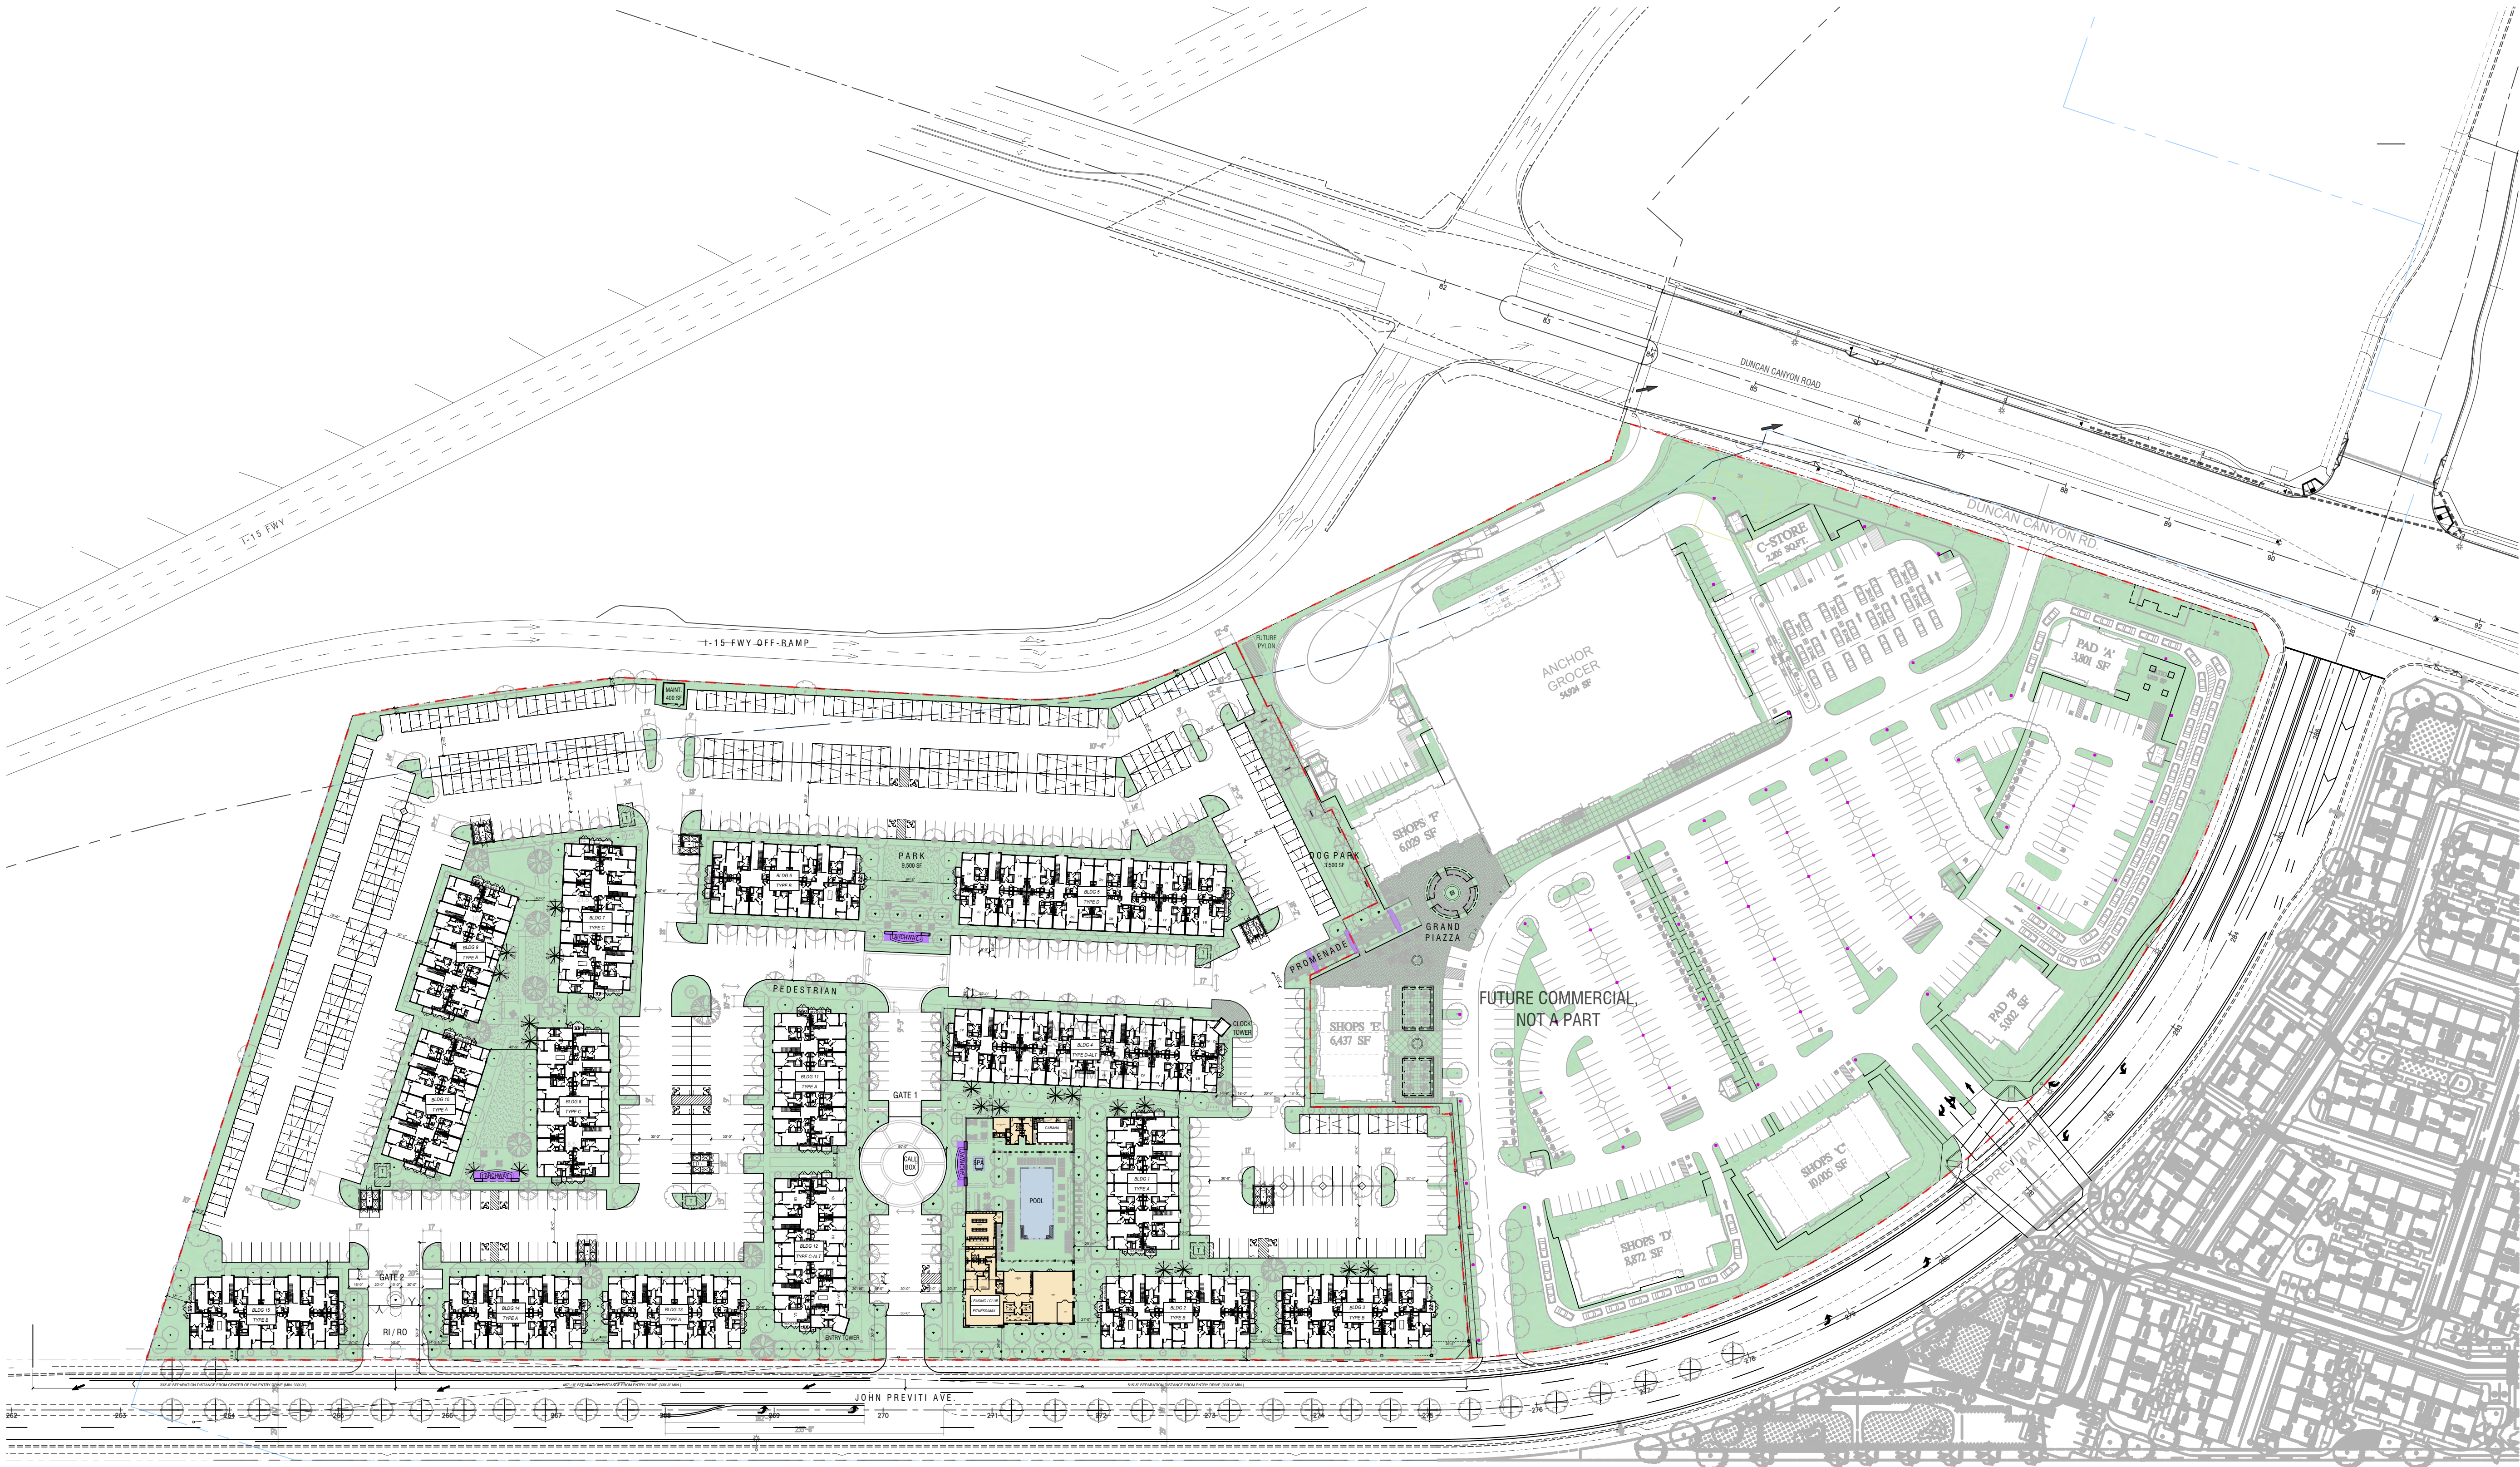

LEGEND

PROPERTY LINE

PUBLIC OPEN SPACE

ENCLOSED AMENITY SPACE

TYPE	QTY	SQFT	TOTAL
A	6	1704	10,224
B	4	1,605	6,420
C	3	1,557	4,671
D	2	3,408	6,816
-	15	8,274	28,131

TYPE	TOTAL SQFT	% TOTAL
PRIVATE OPEN SPACE	28,131	-
COMMON OPEN SPACE	180,985	28.56% *
LANDSCAPE OPEN SPACE	178,315	28.1%
ENCLOSED OPEN SPACE	8,280	-
-	244,561	

OPEN SPACE REQ'D PER SPA PA4:6.3 AC

TOTAL PROPOSED OPEN SPACE:7.54 AC

RESIDENTIAL LOT AREA:14.55 AC

COMMERCIAL LOT AREA:11.65 AC

TOTAL LOT AREA:26.29AC






VENTANA AT DUNCAN CANYON - PA4

FONTANA, CA

OPEN SPACE EXHIBIT - ENTIRE PLANNING AREA 4



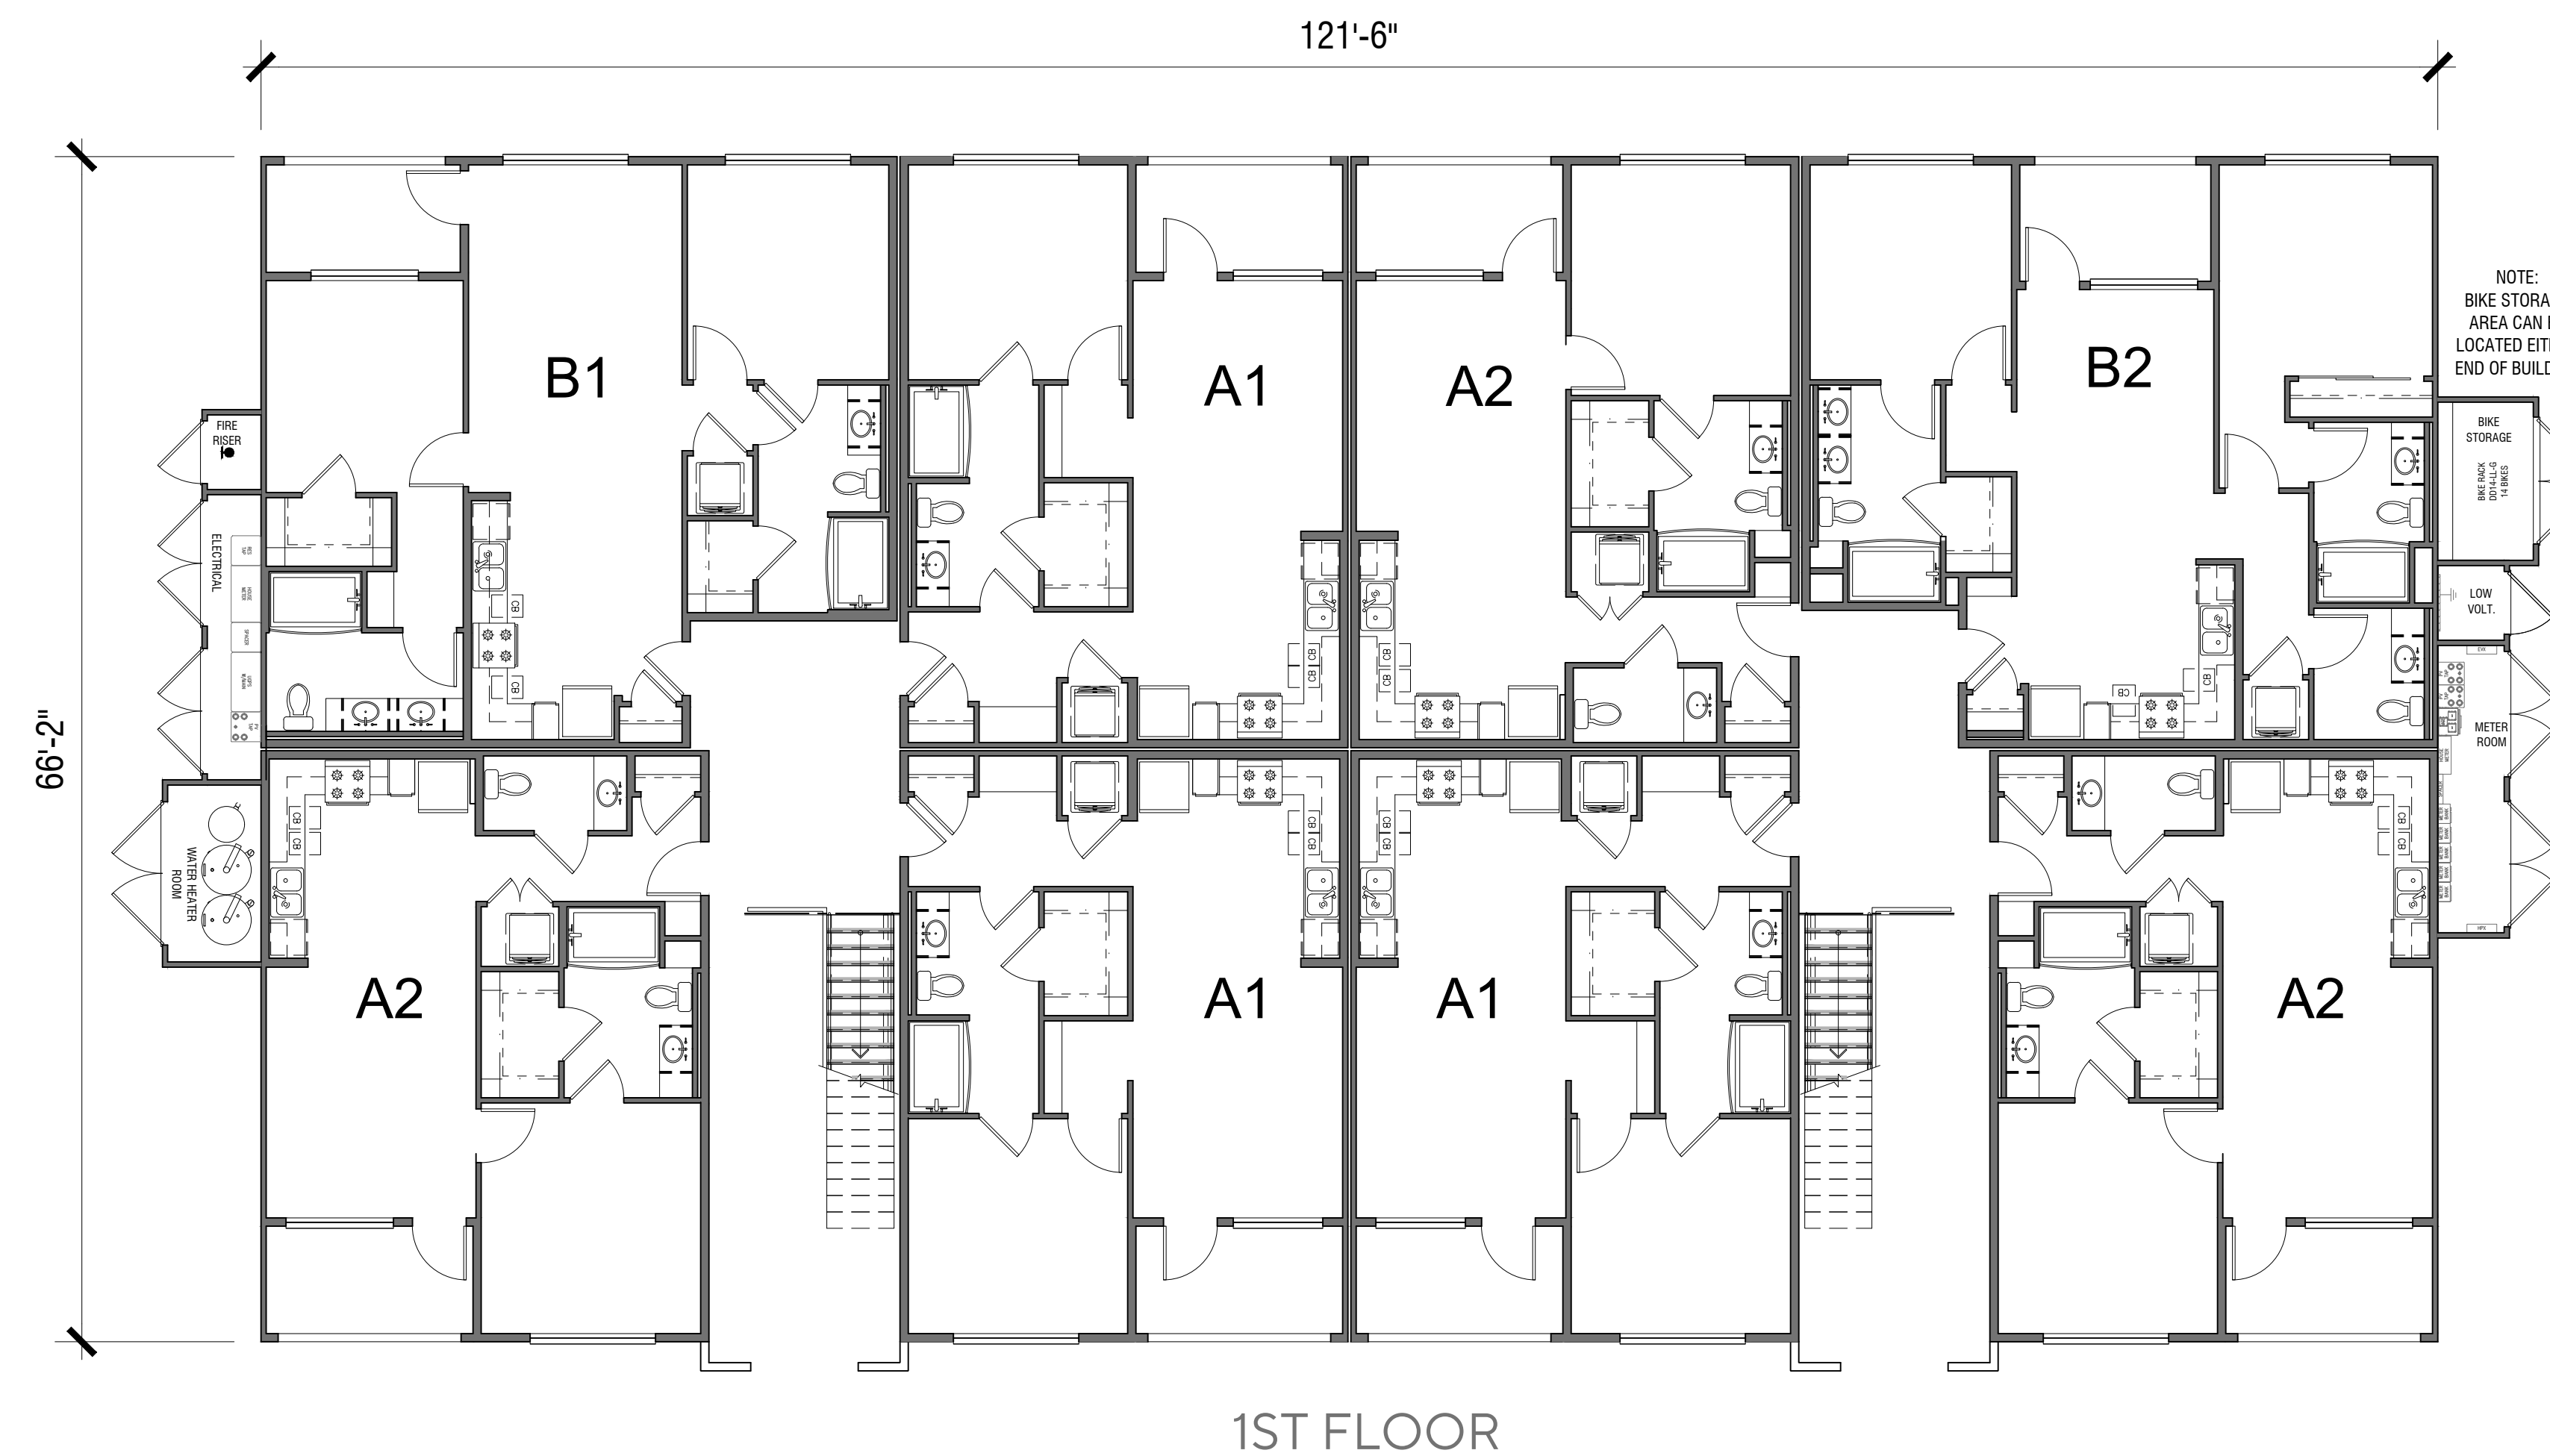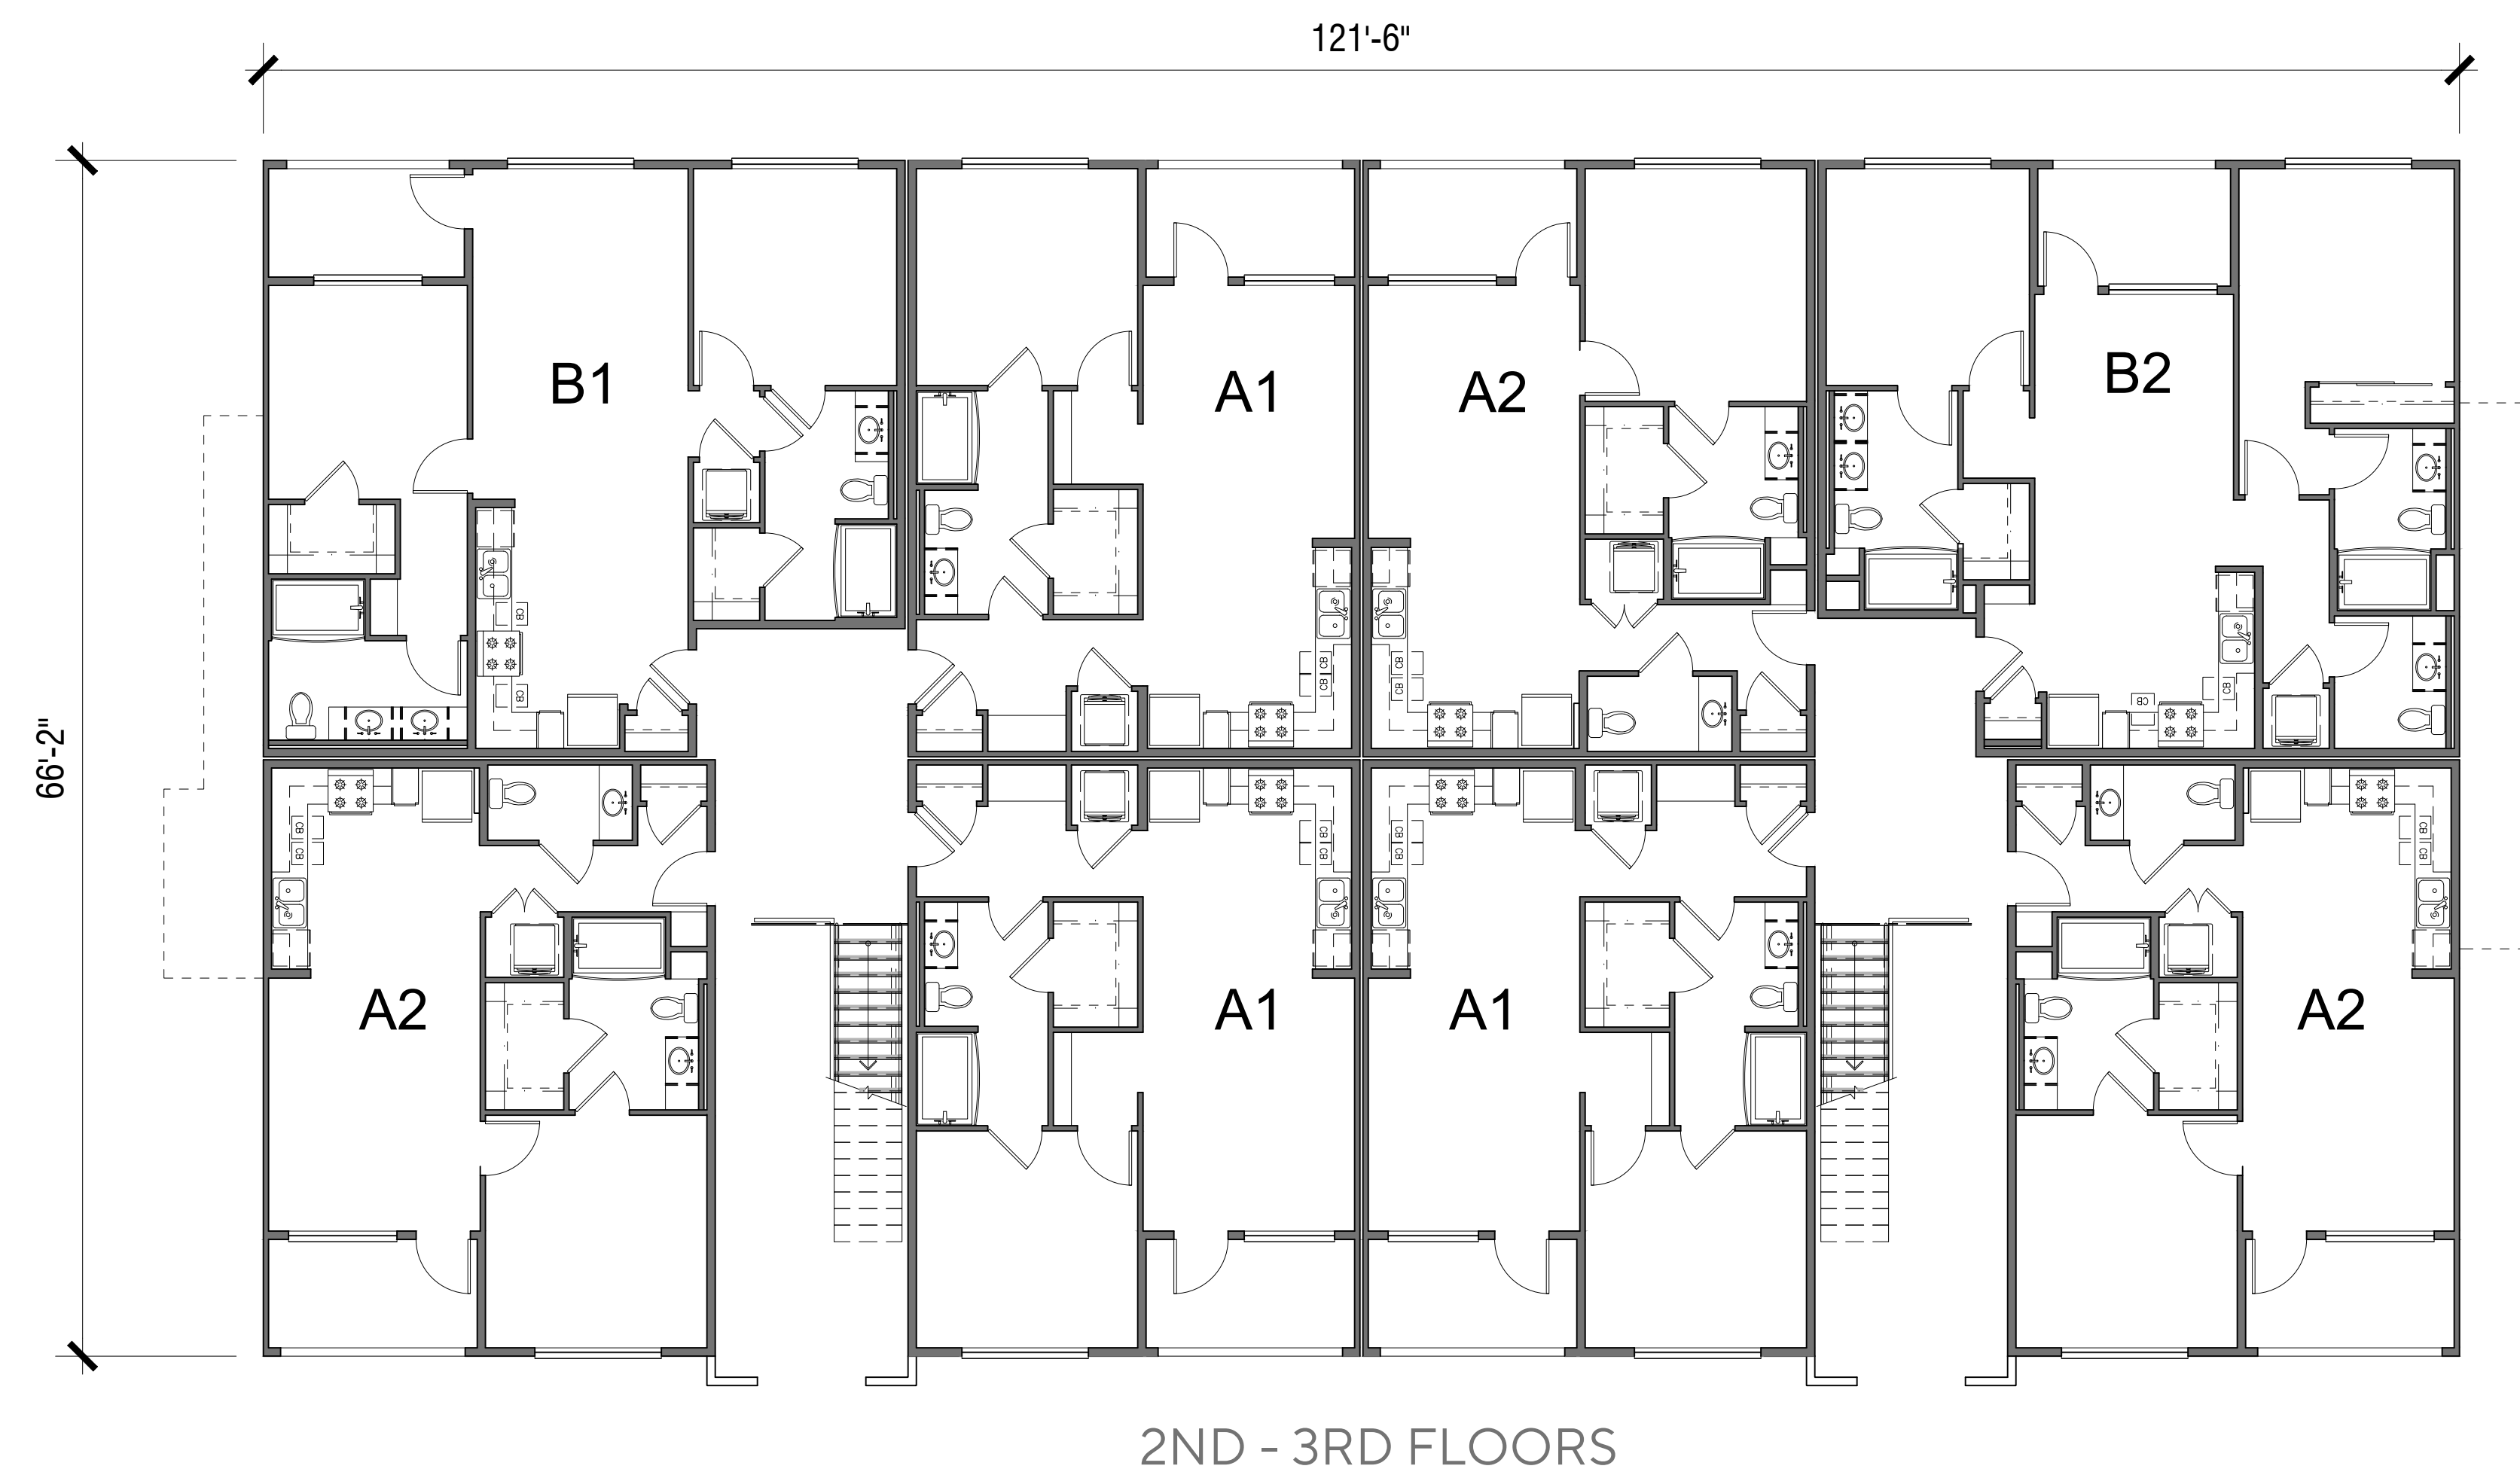


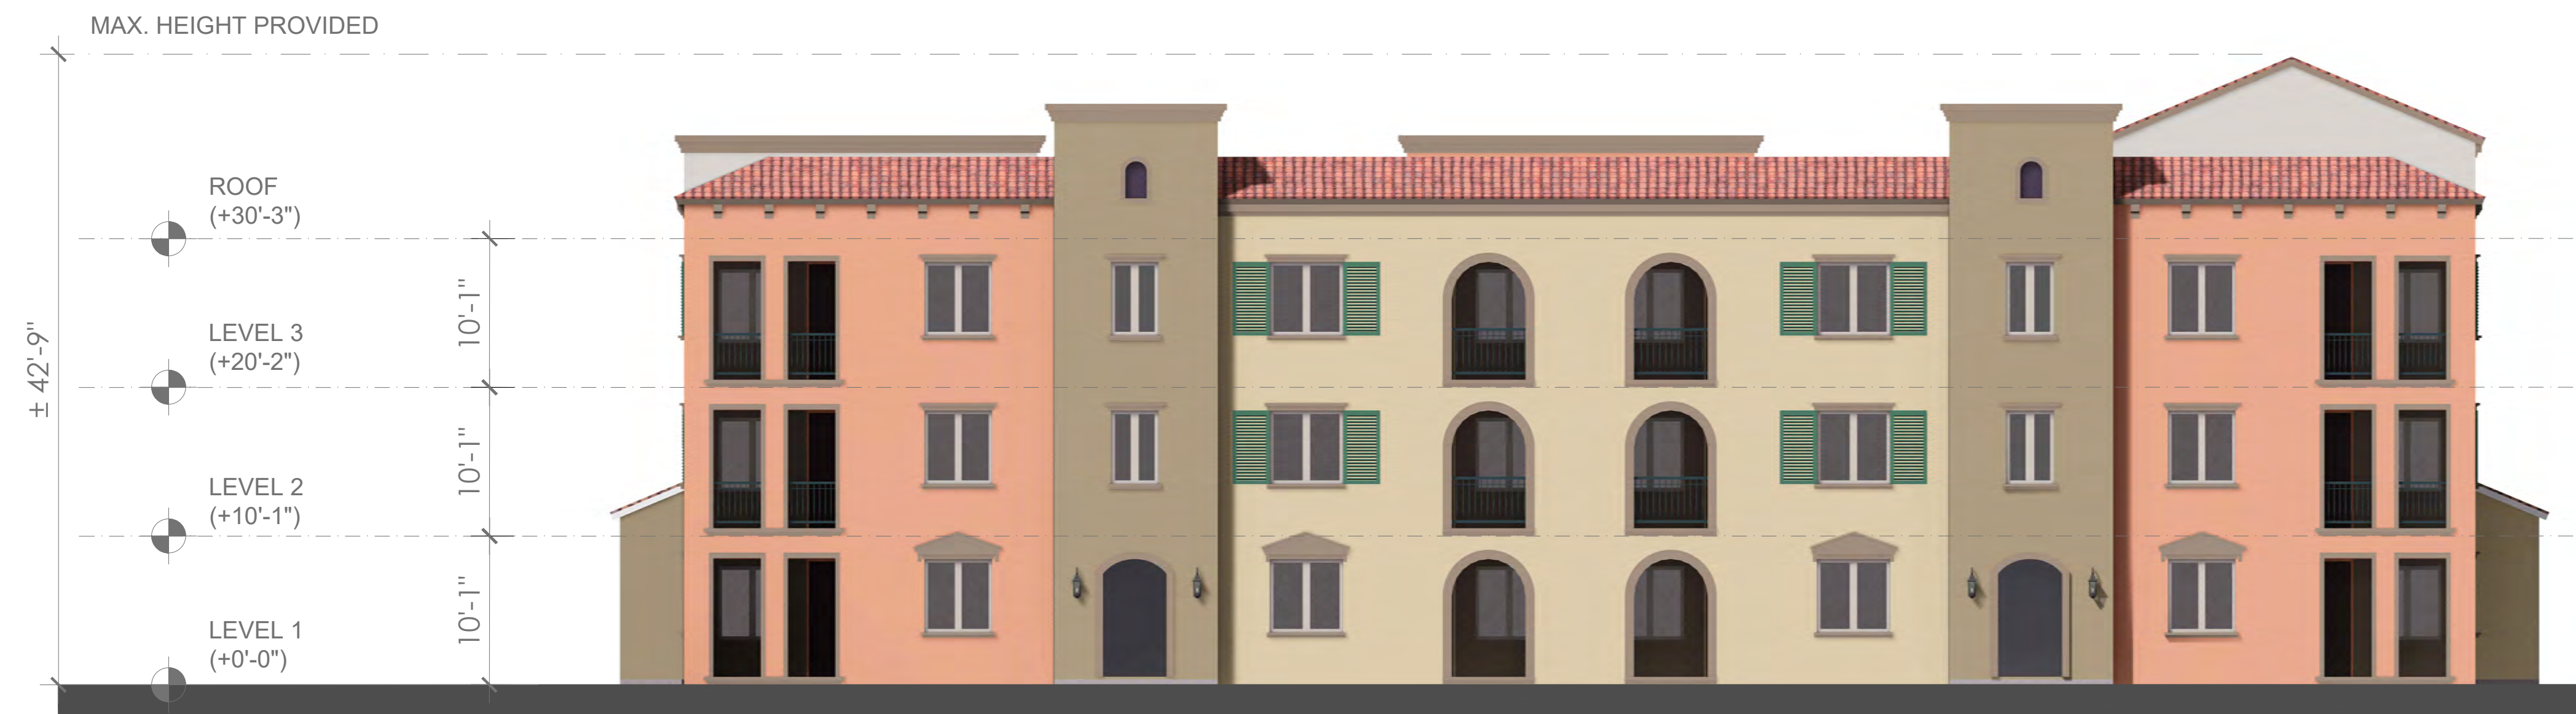

FRONT ELEVATION





LEFT ELEVATION

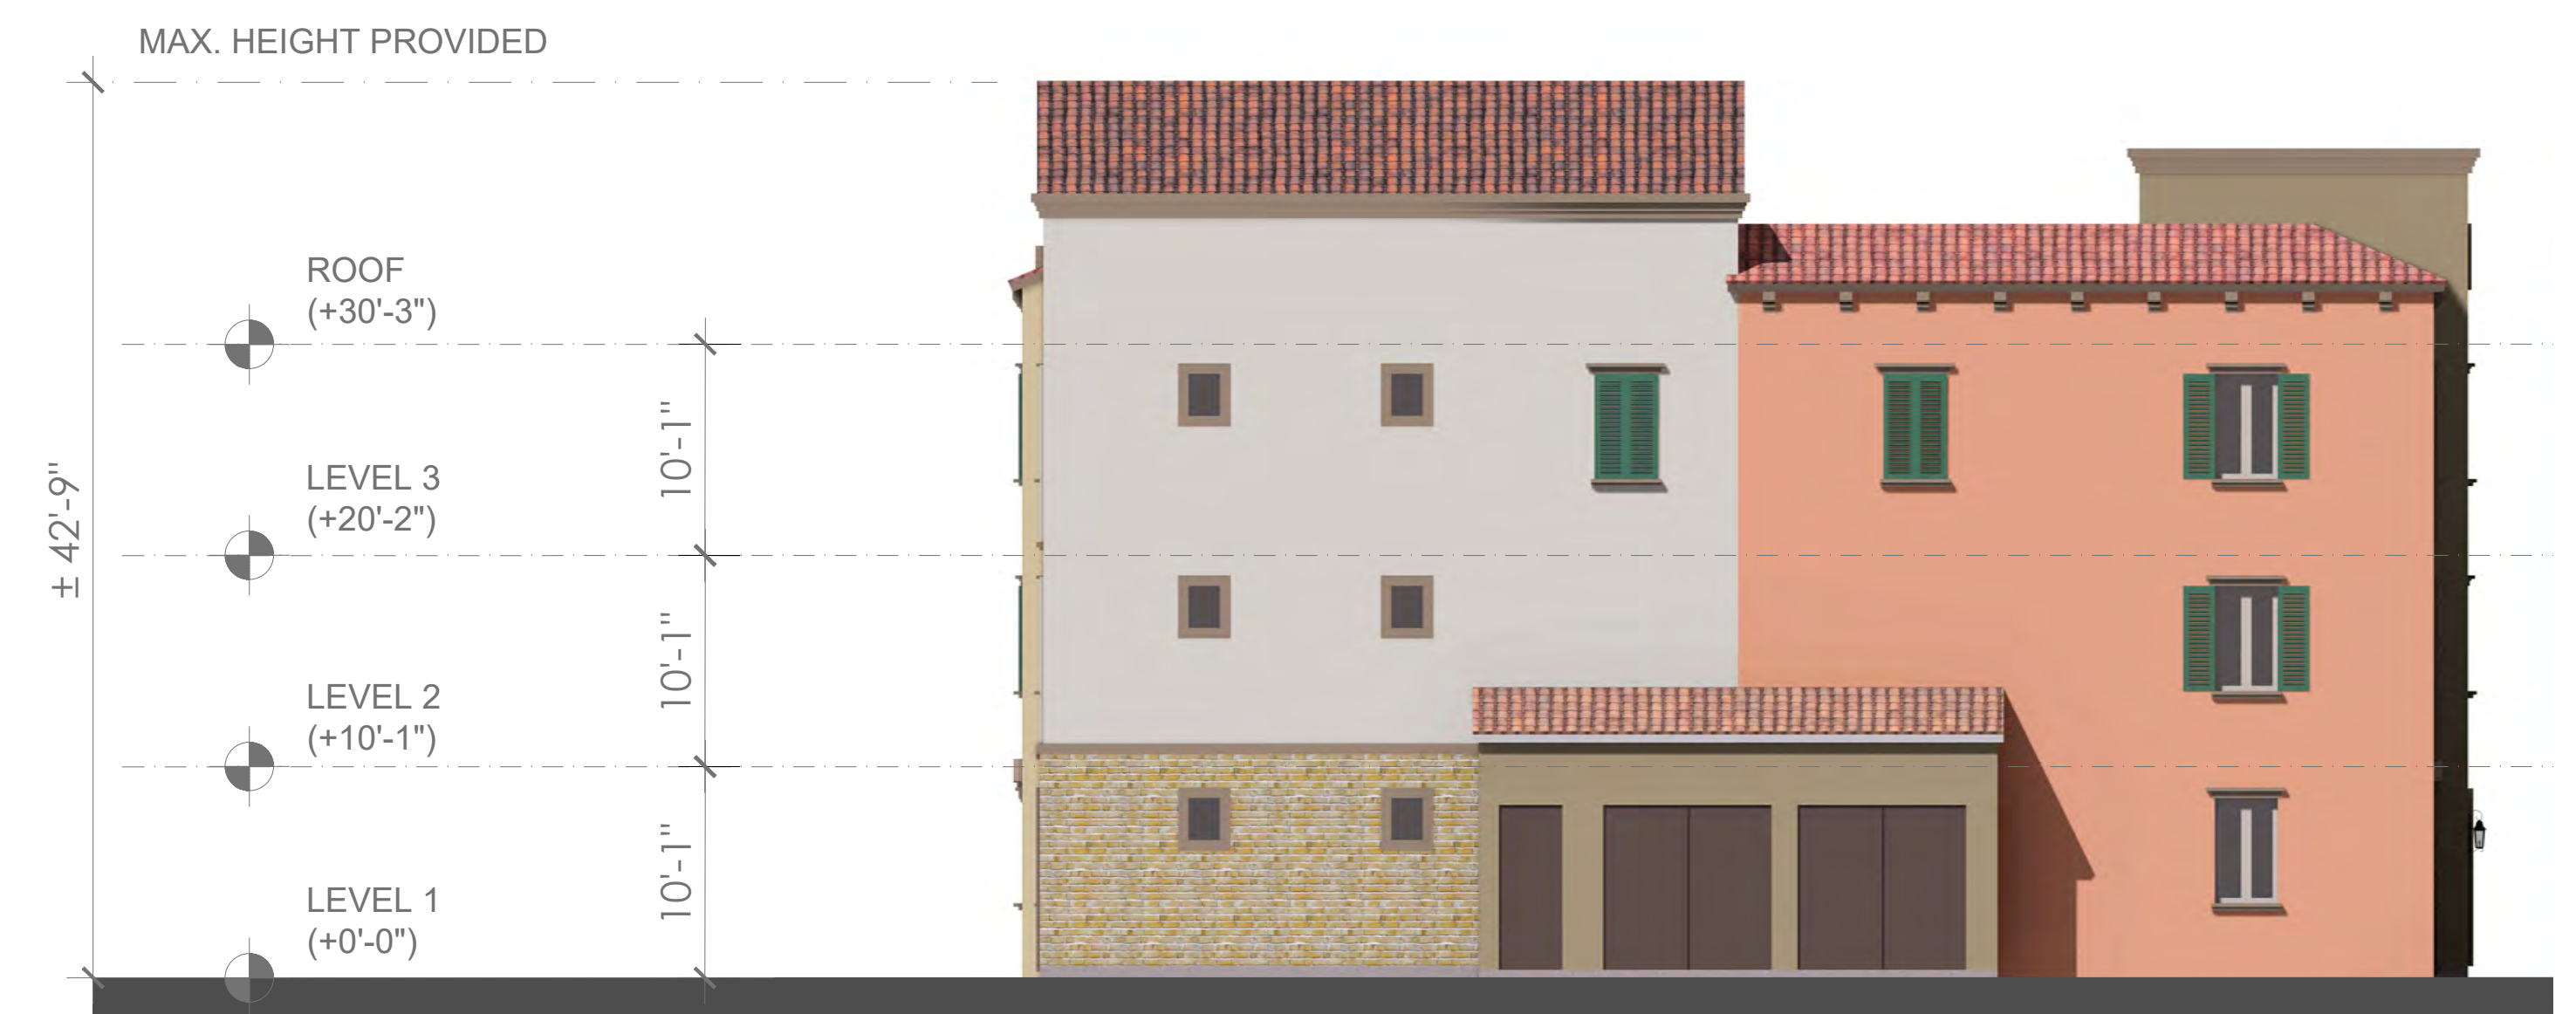

RIGHT ELEVATION



REAR ELEVATION

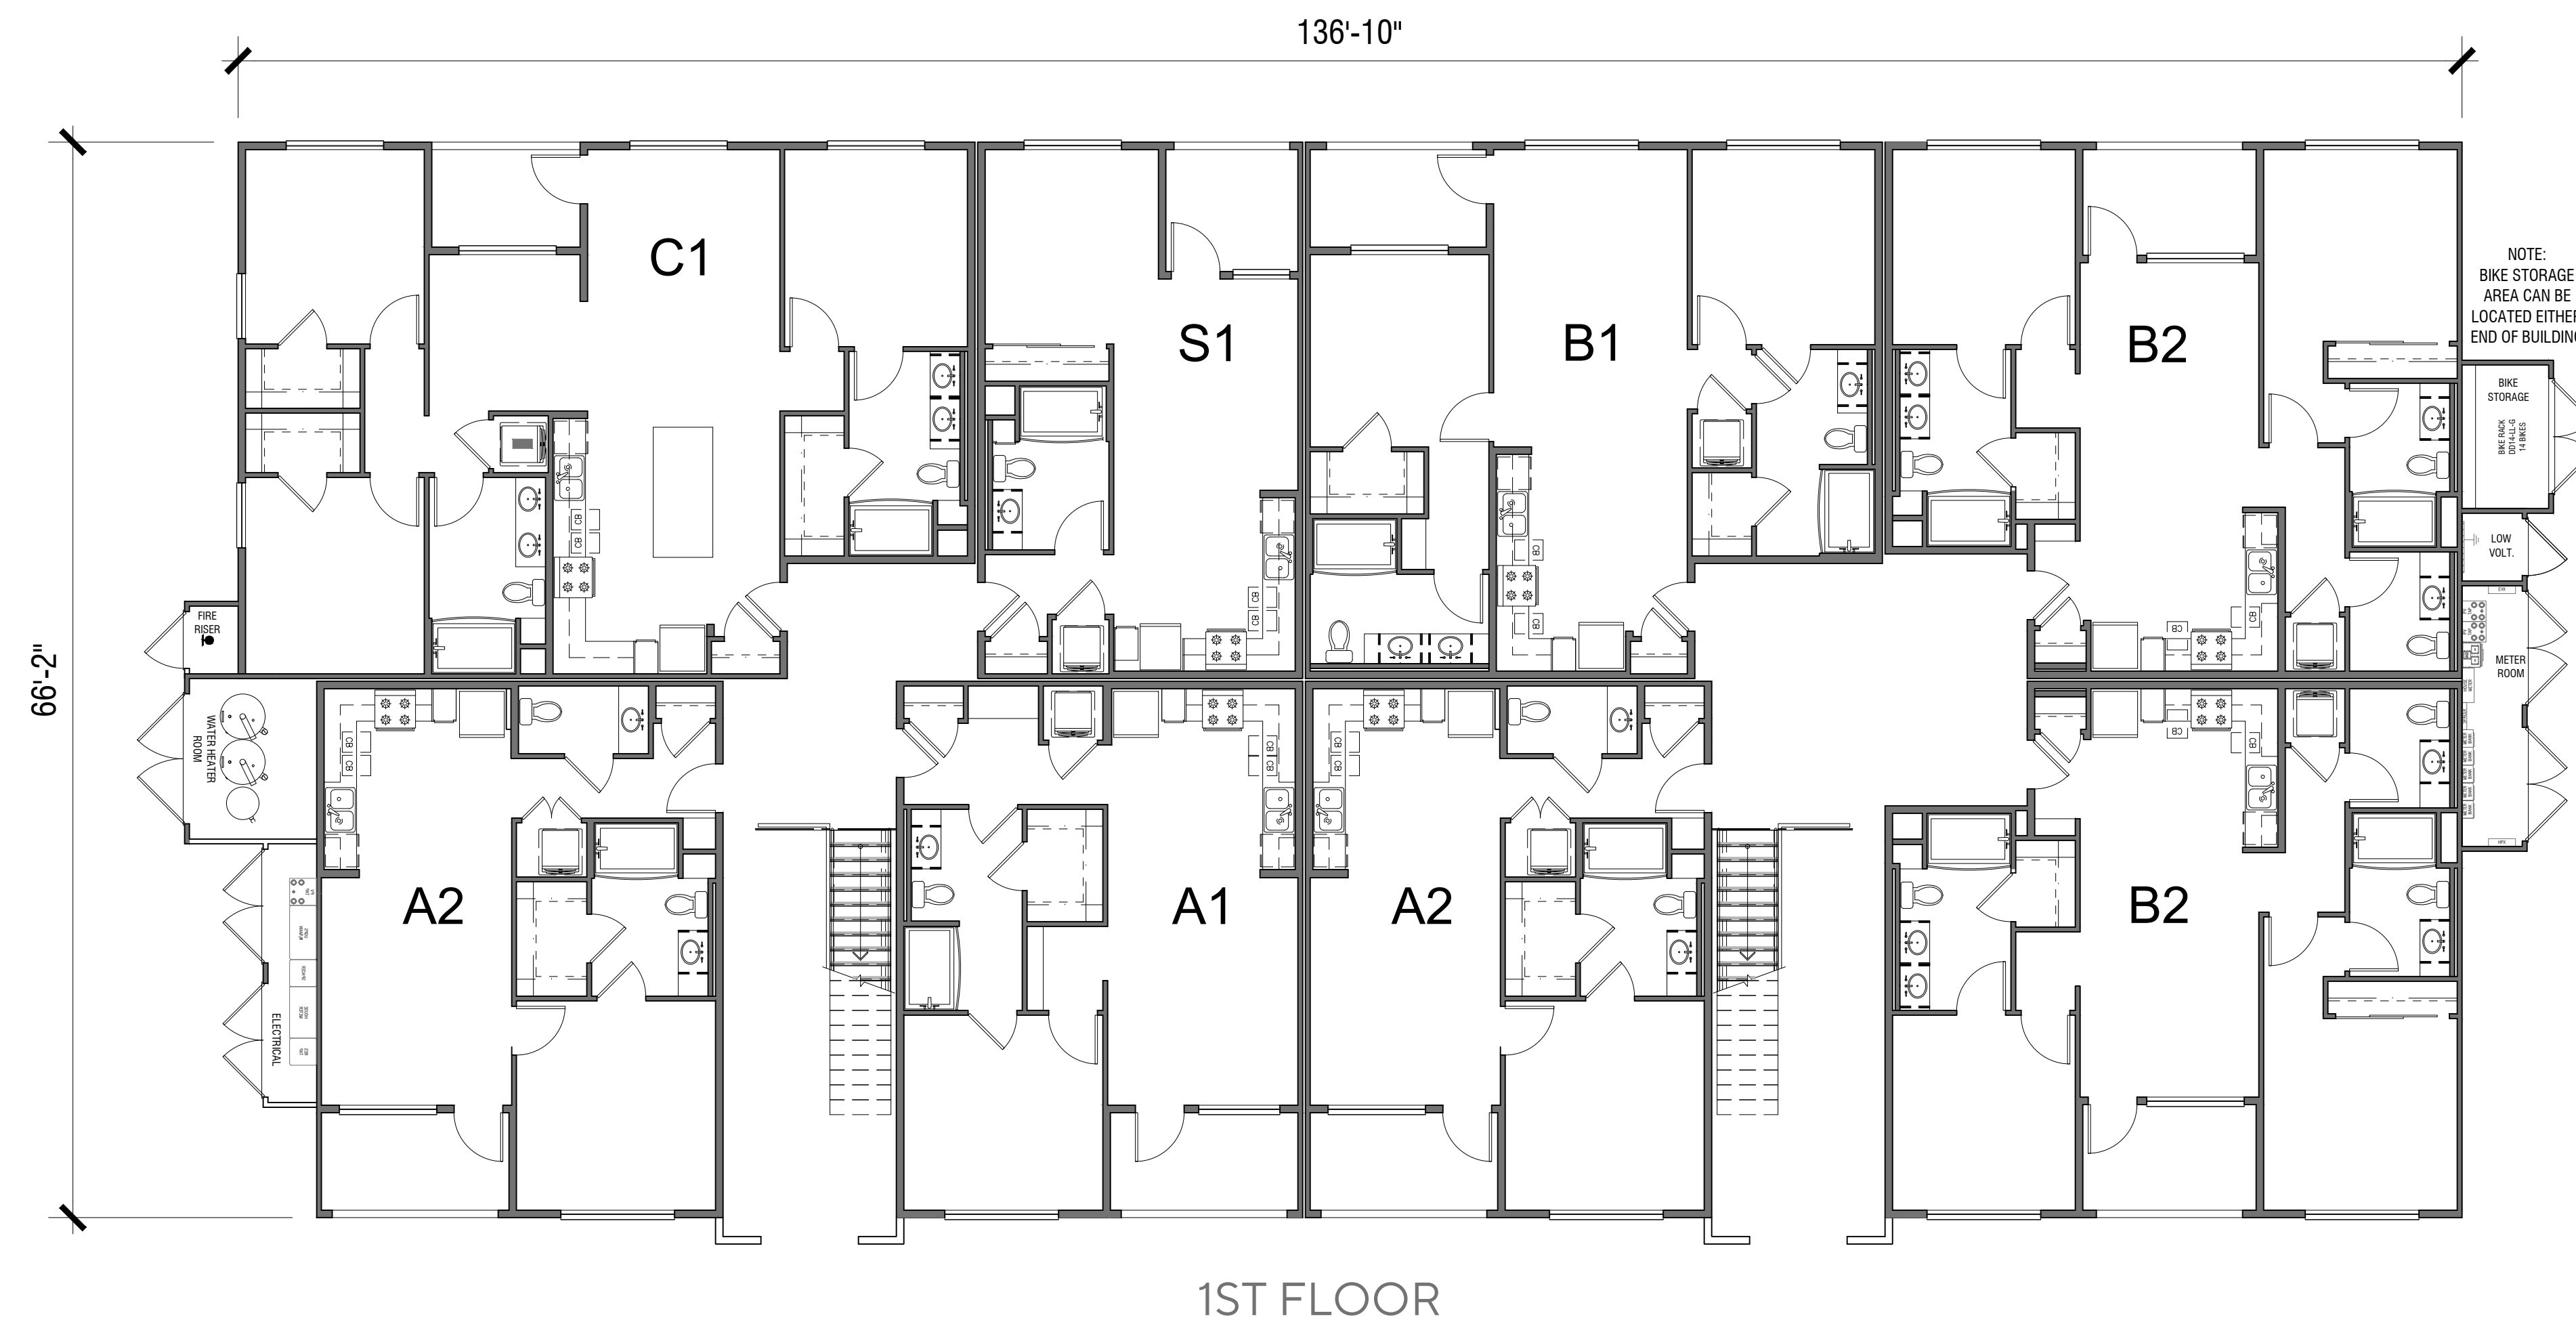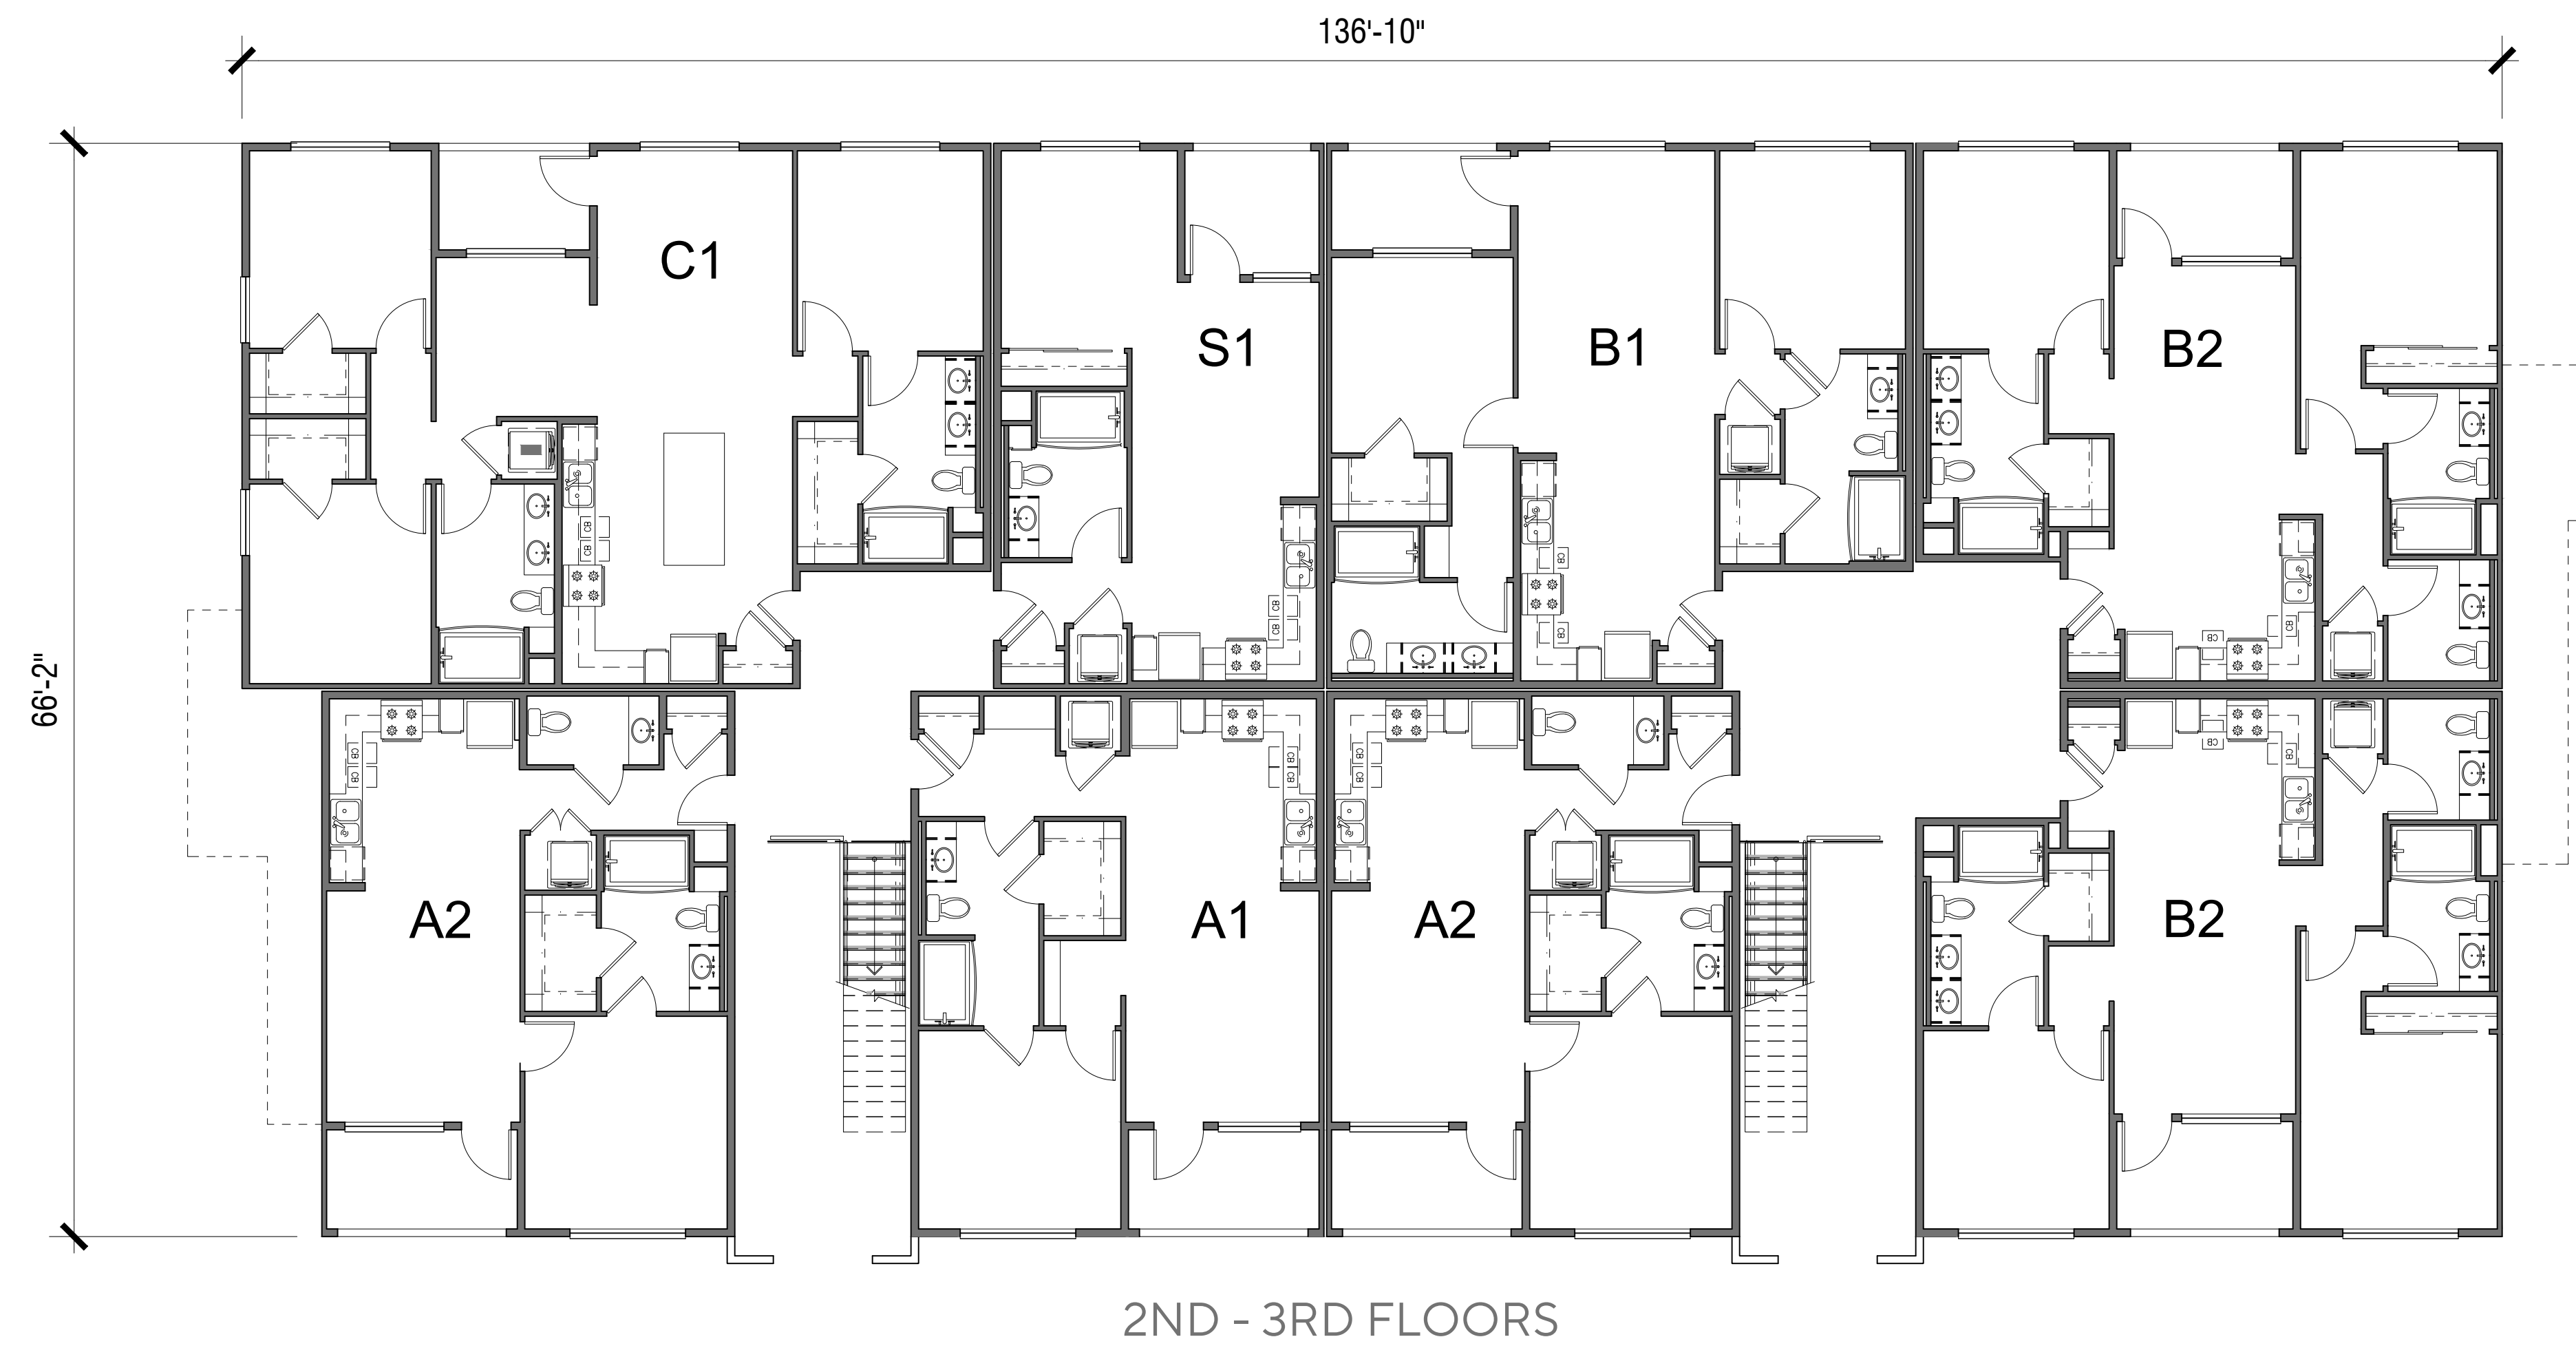




FRONT ELEVATION





LEFT ELEVATION





RIGHT ELEVATION

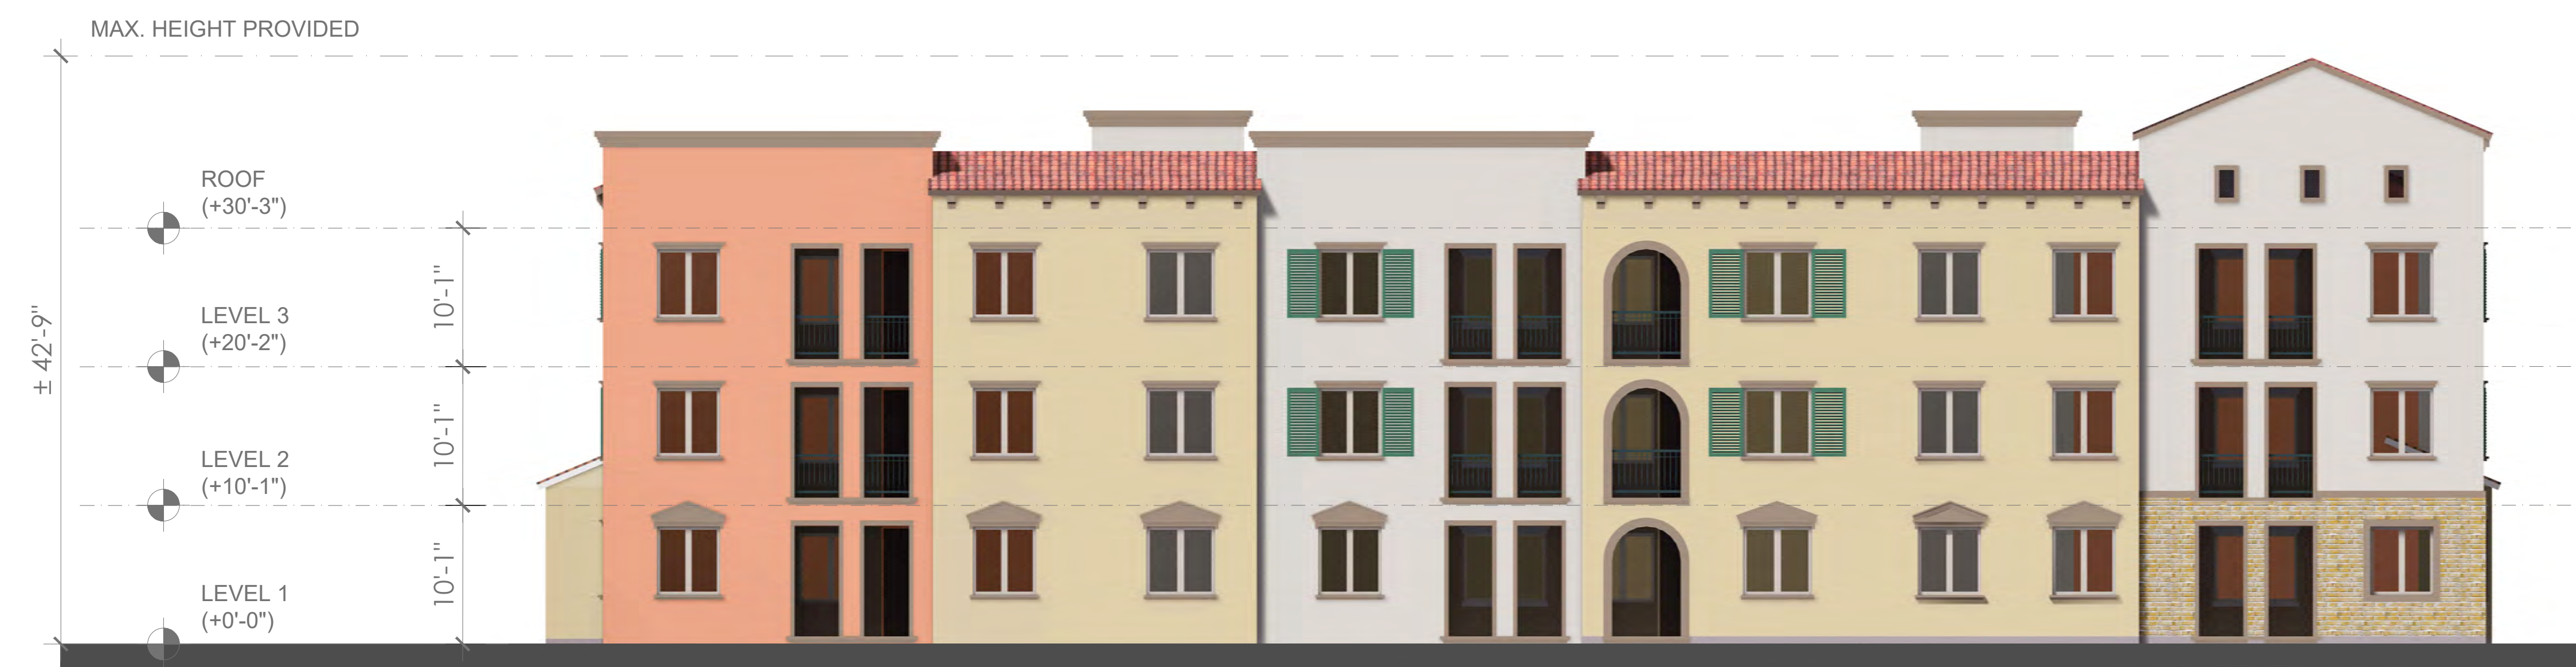

REAR ELEVATION

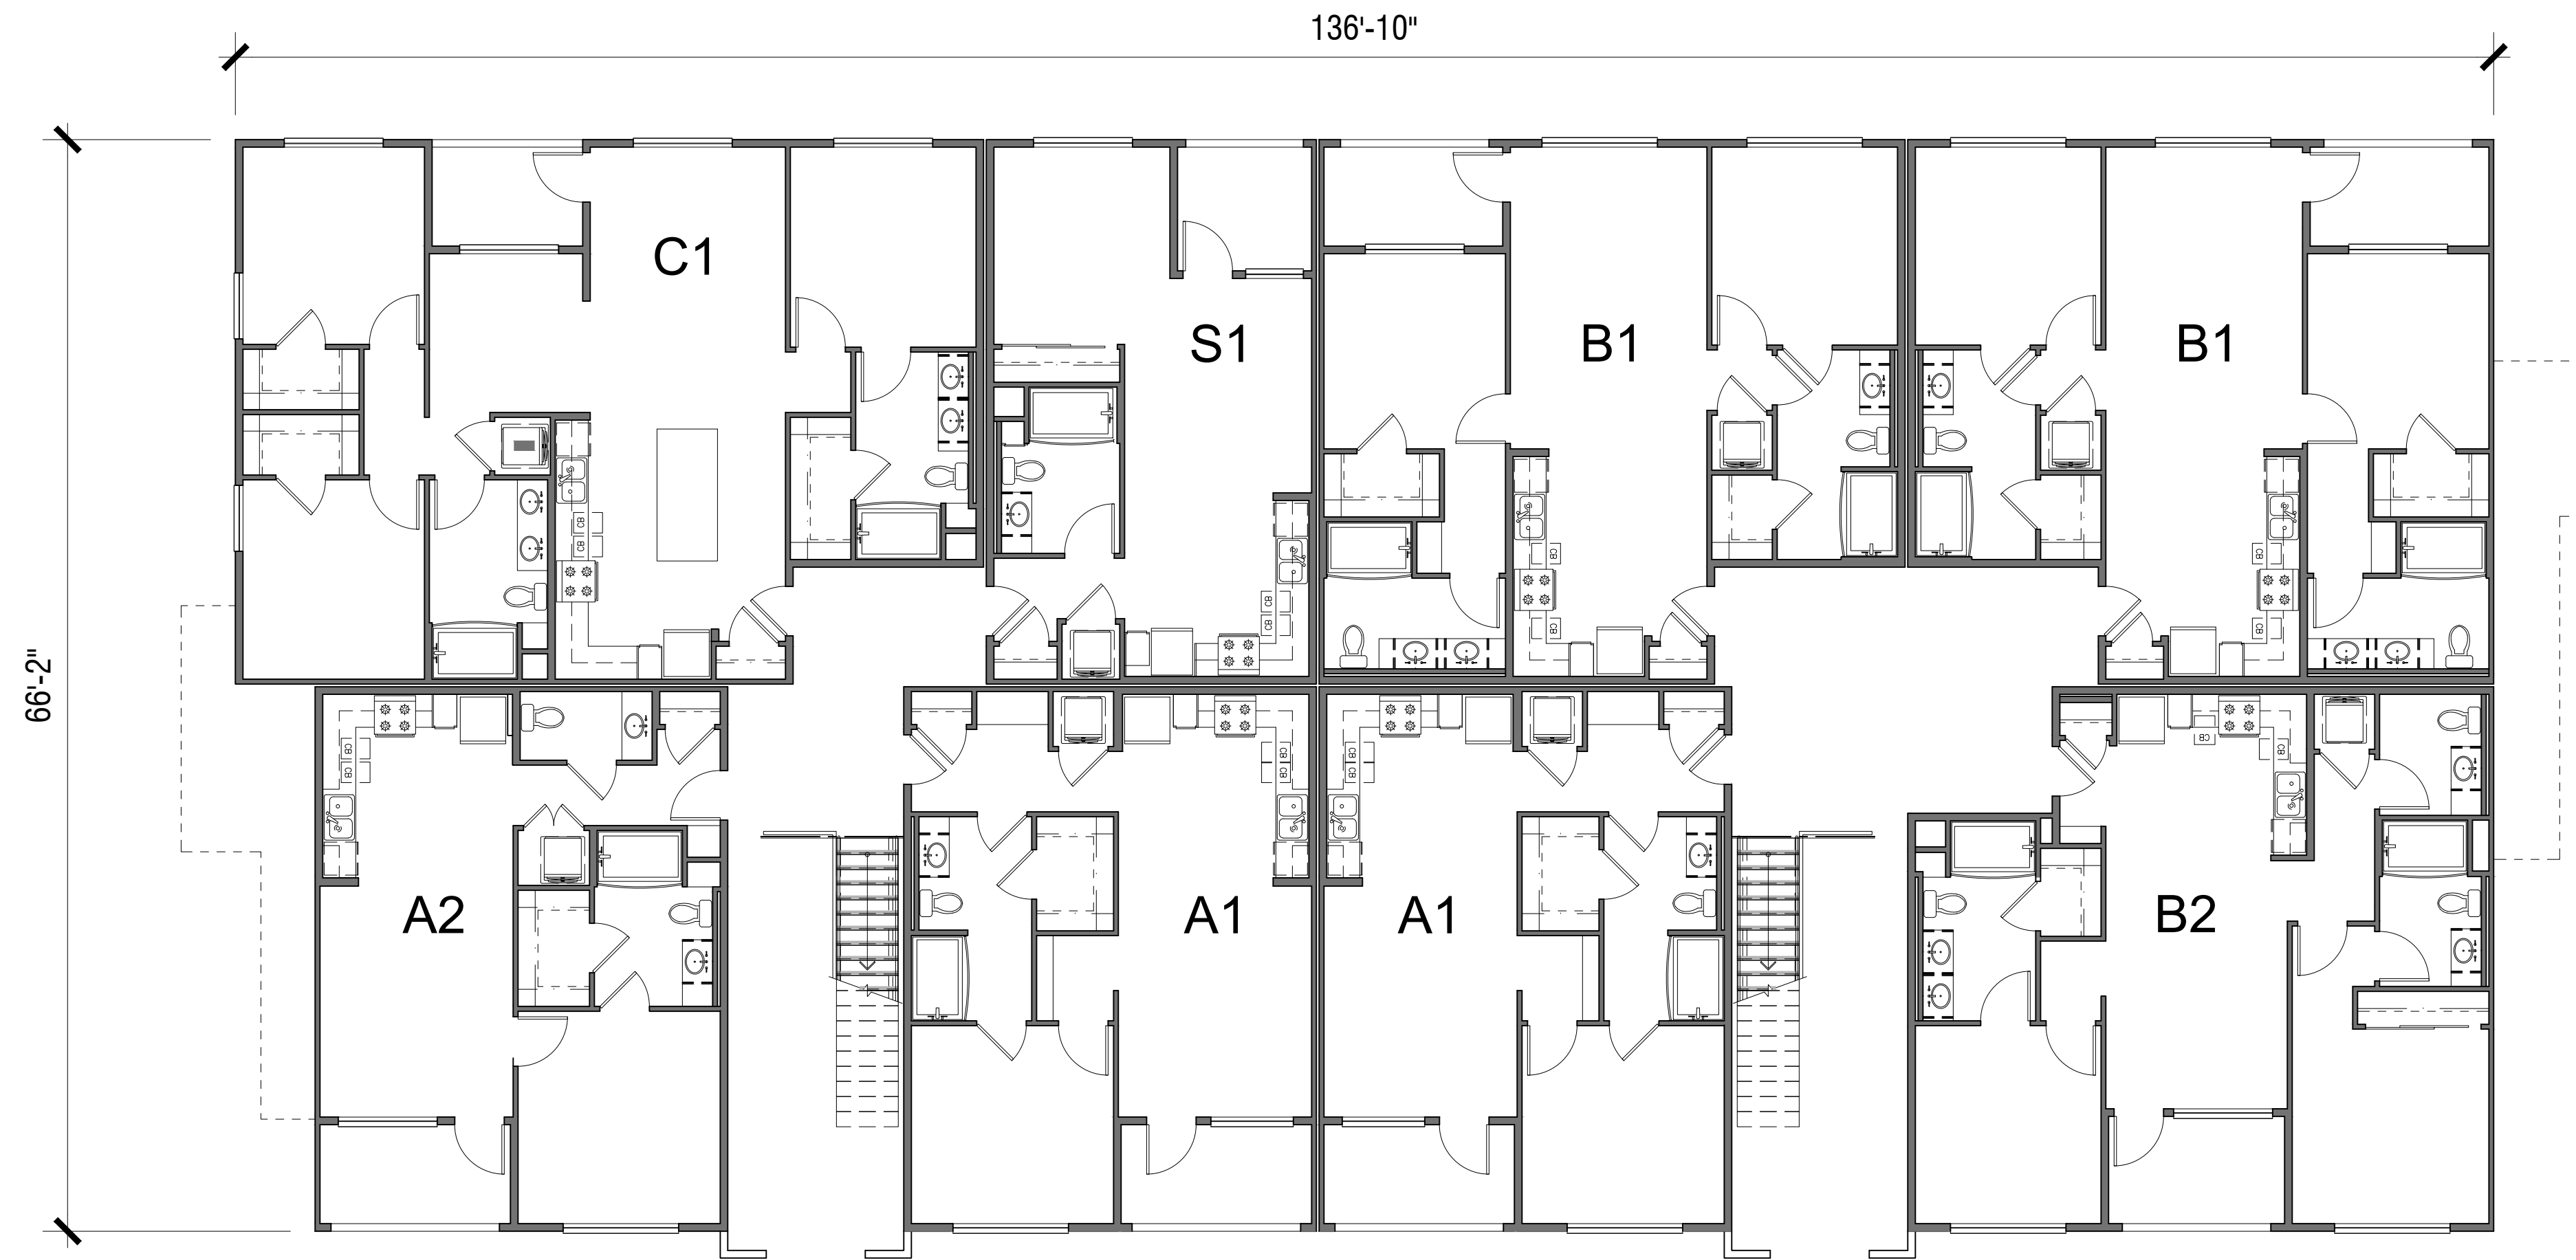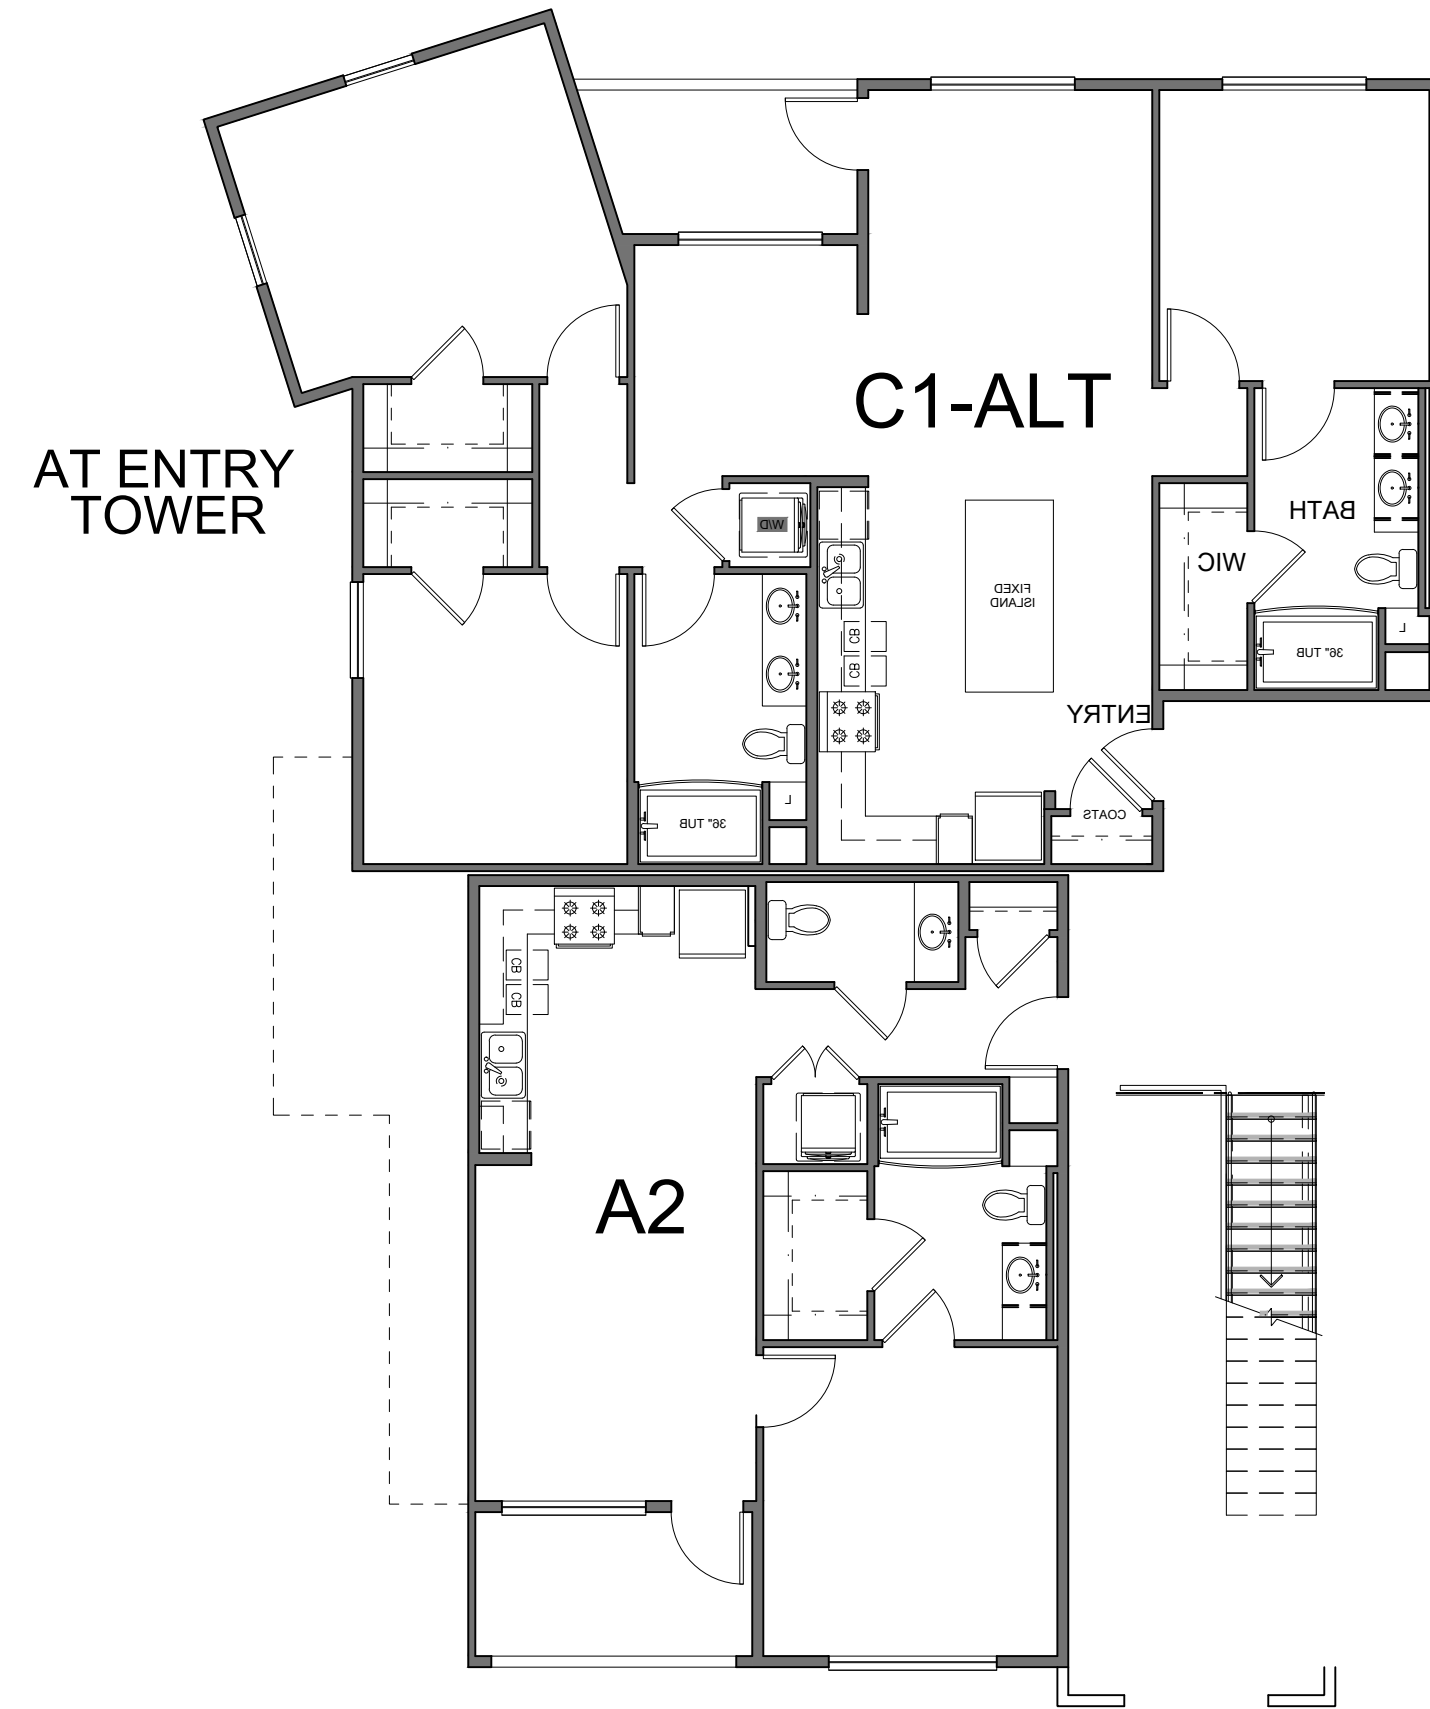

2ND - 3RD FLOORS

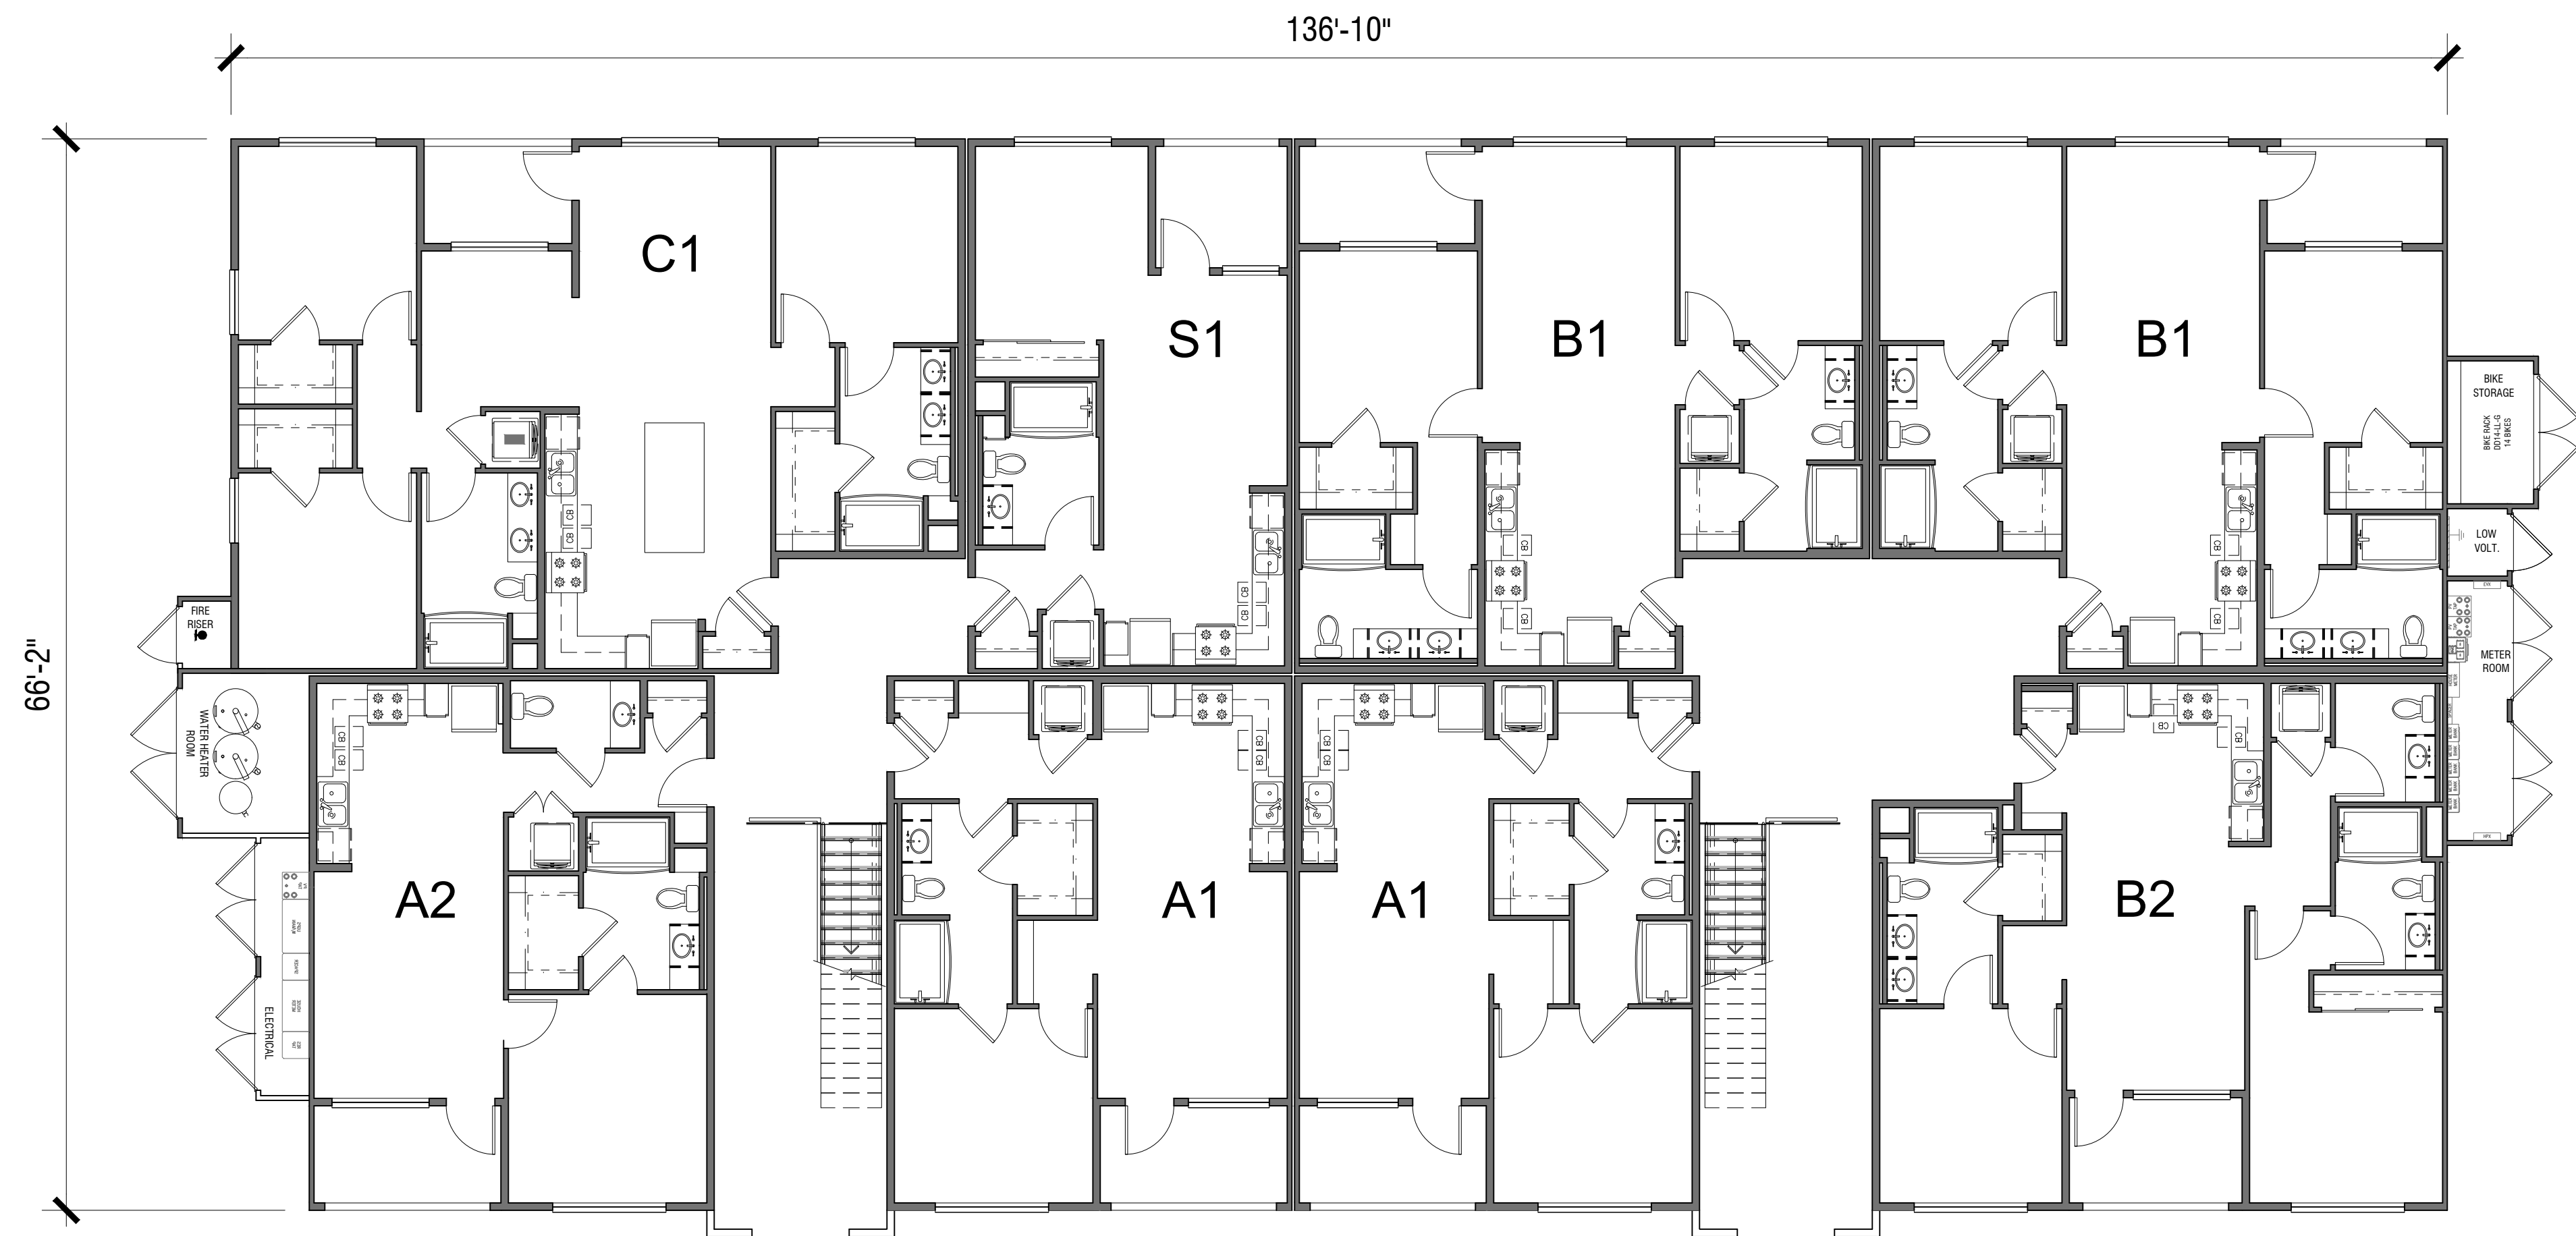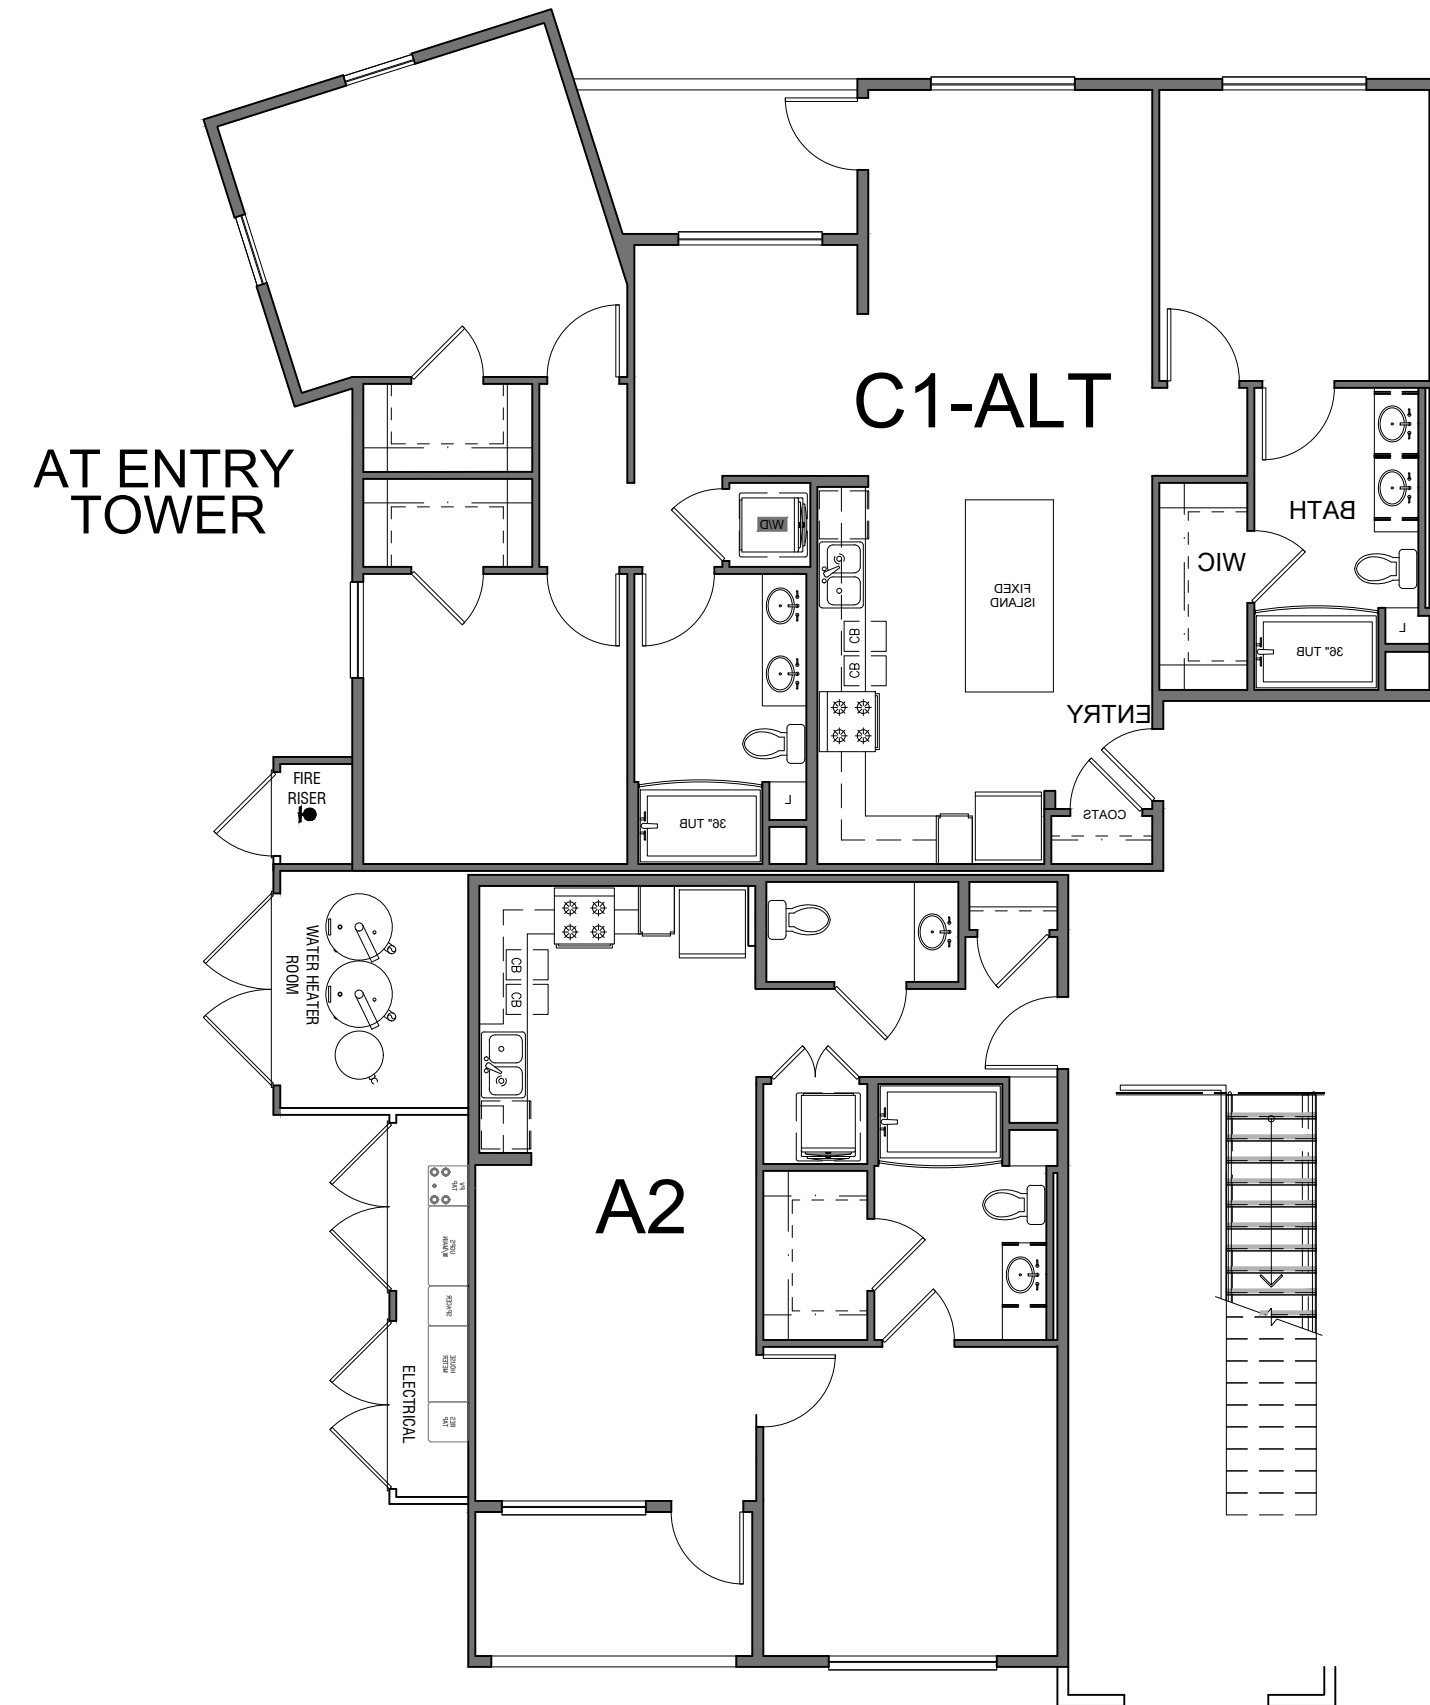

1ST FLOOR




FRONT ELEVATION



LEFT ELEVATION





RIGHT ELEVATION


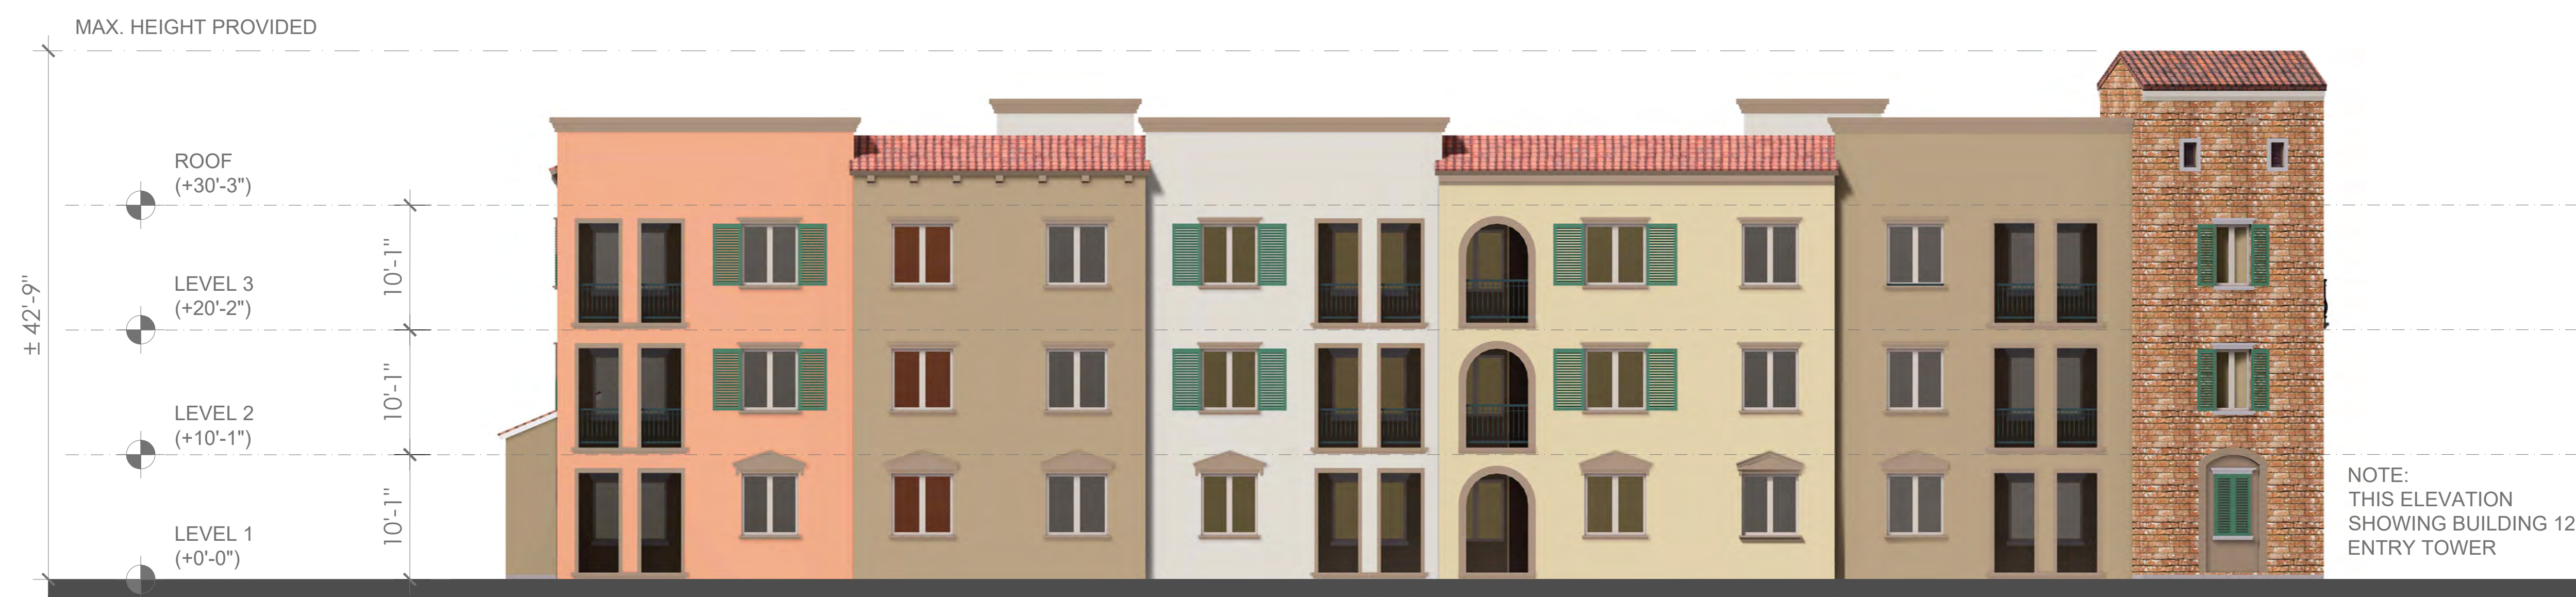


REAR ELEVATION

NOTE:
THIS ELEVATION
SHOWING BUILDING 12
ENTRY TOWER

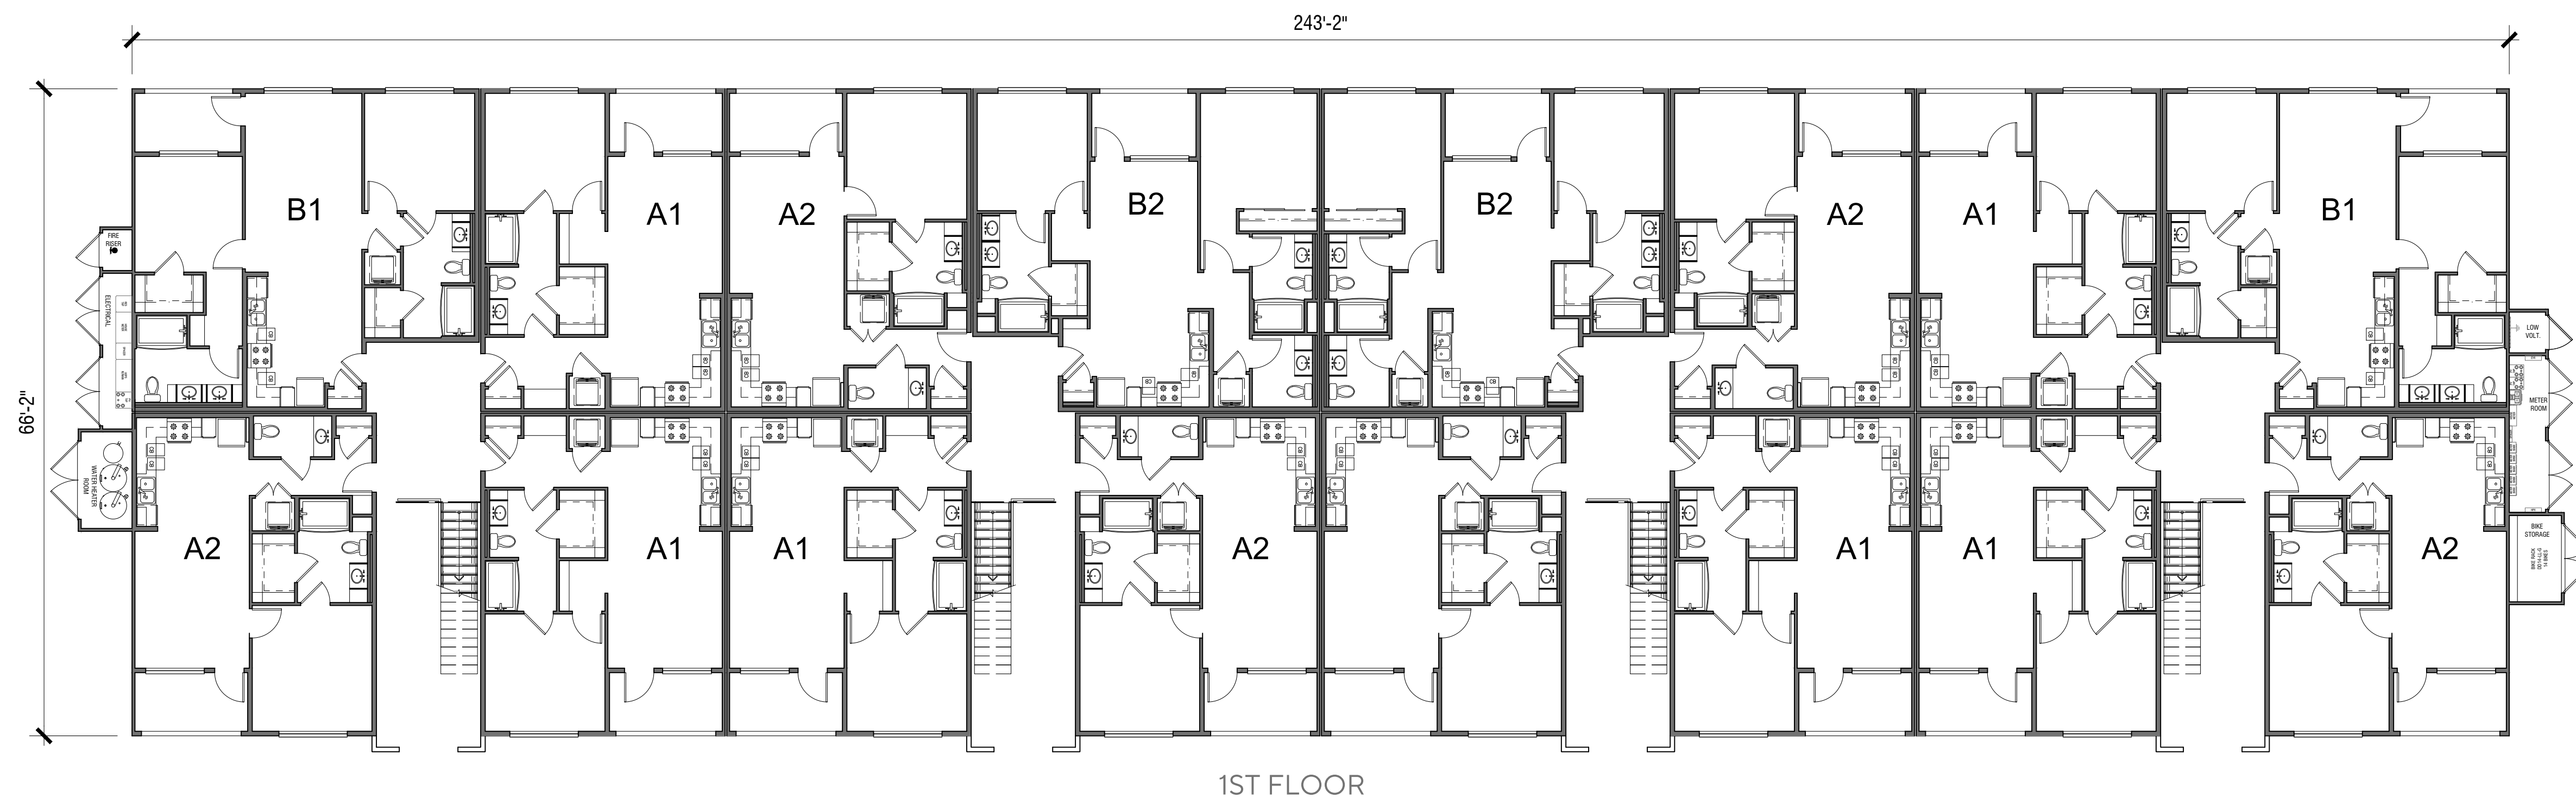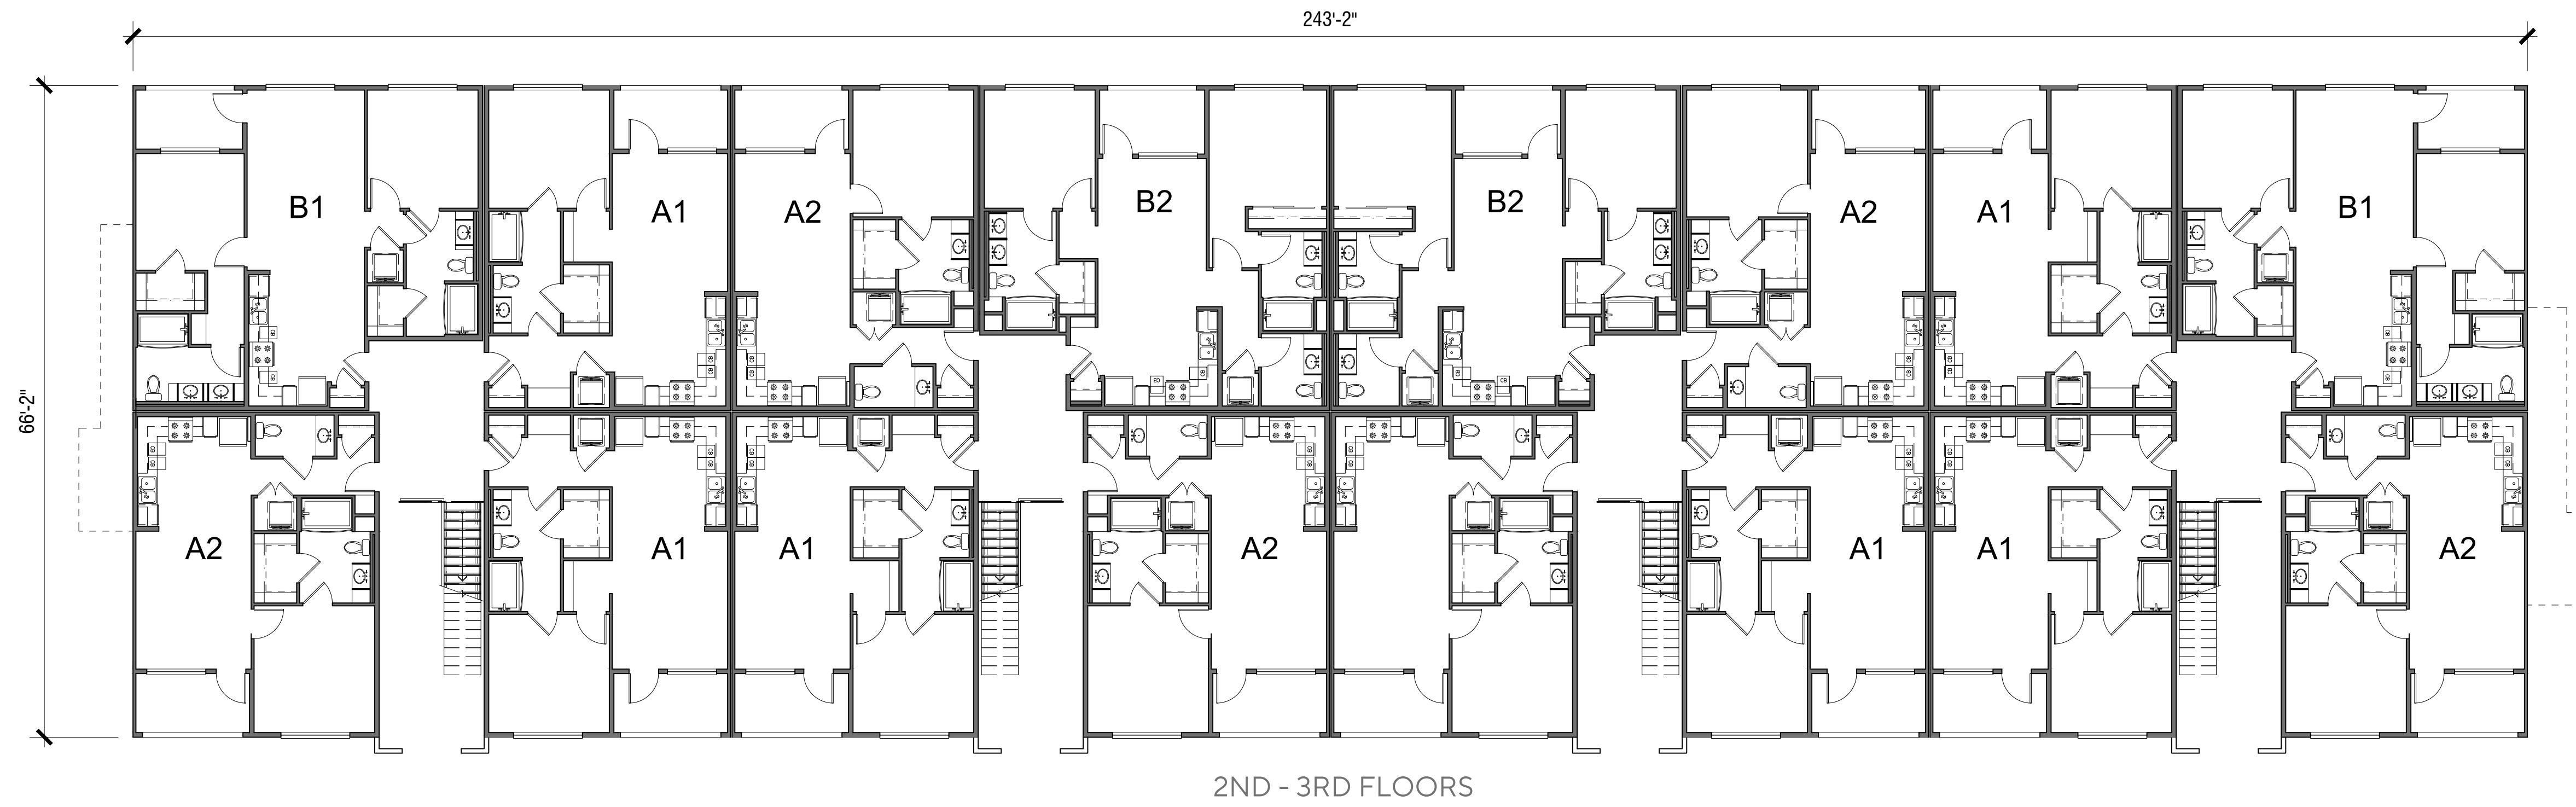



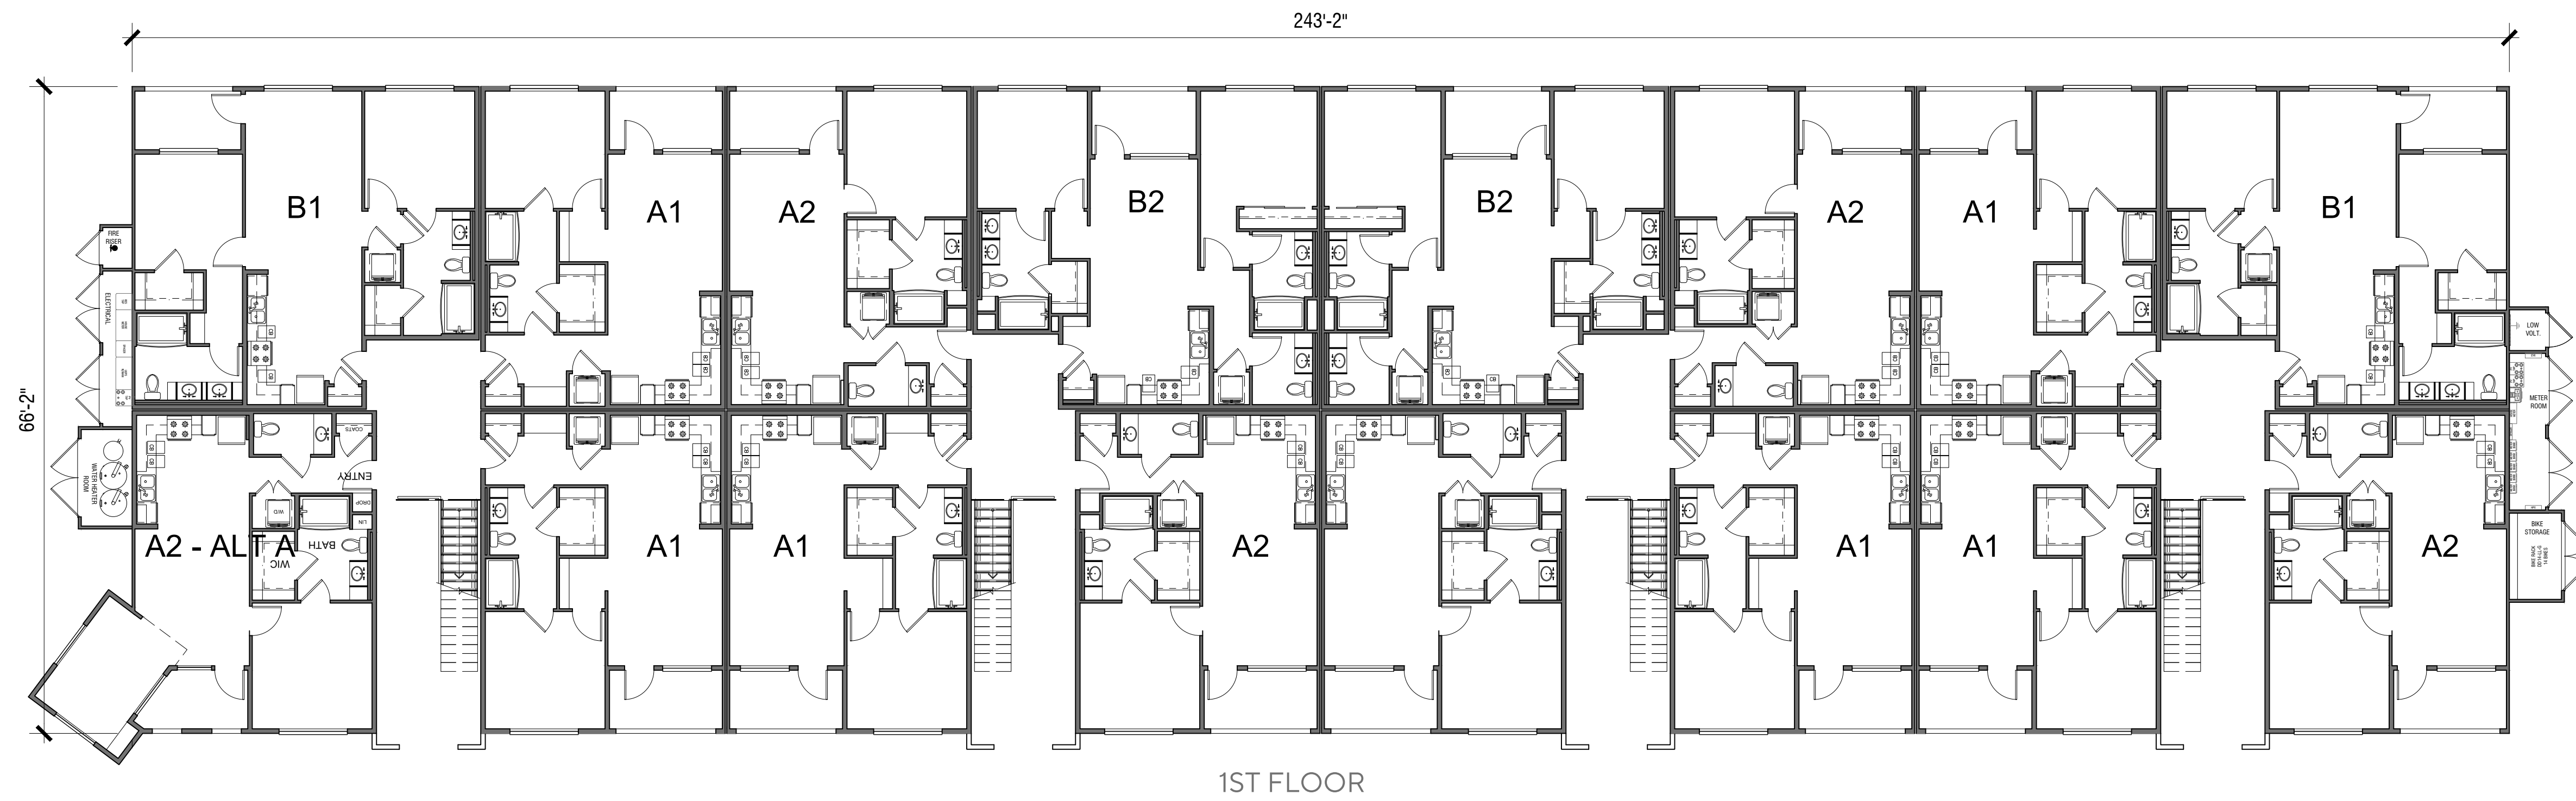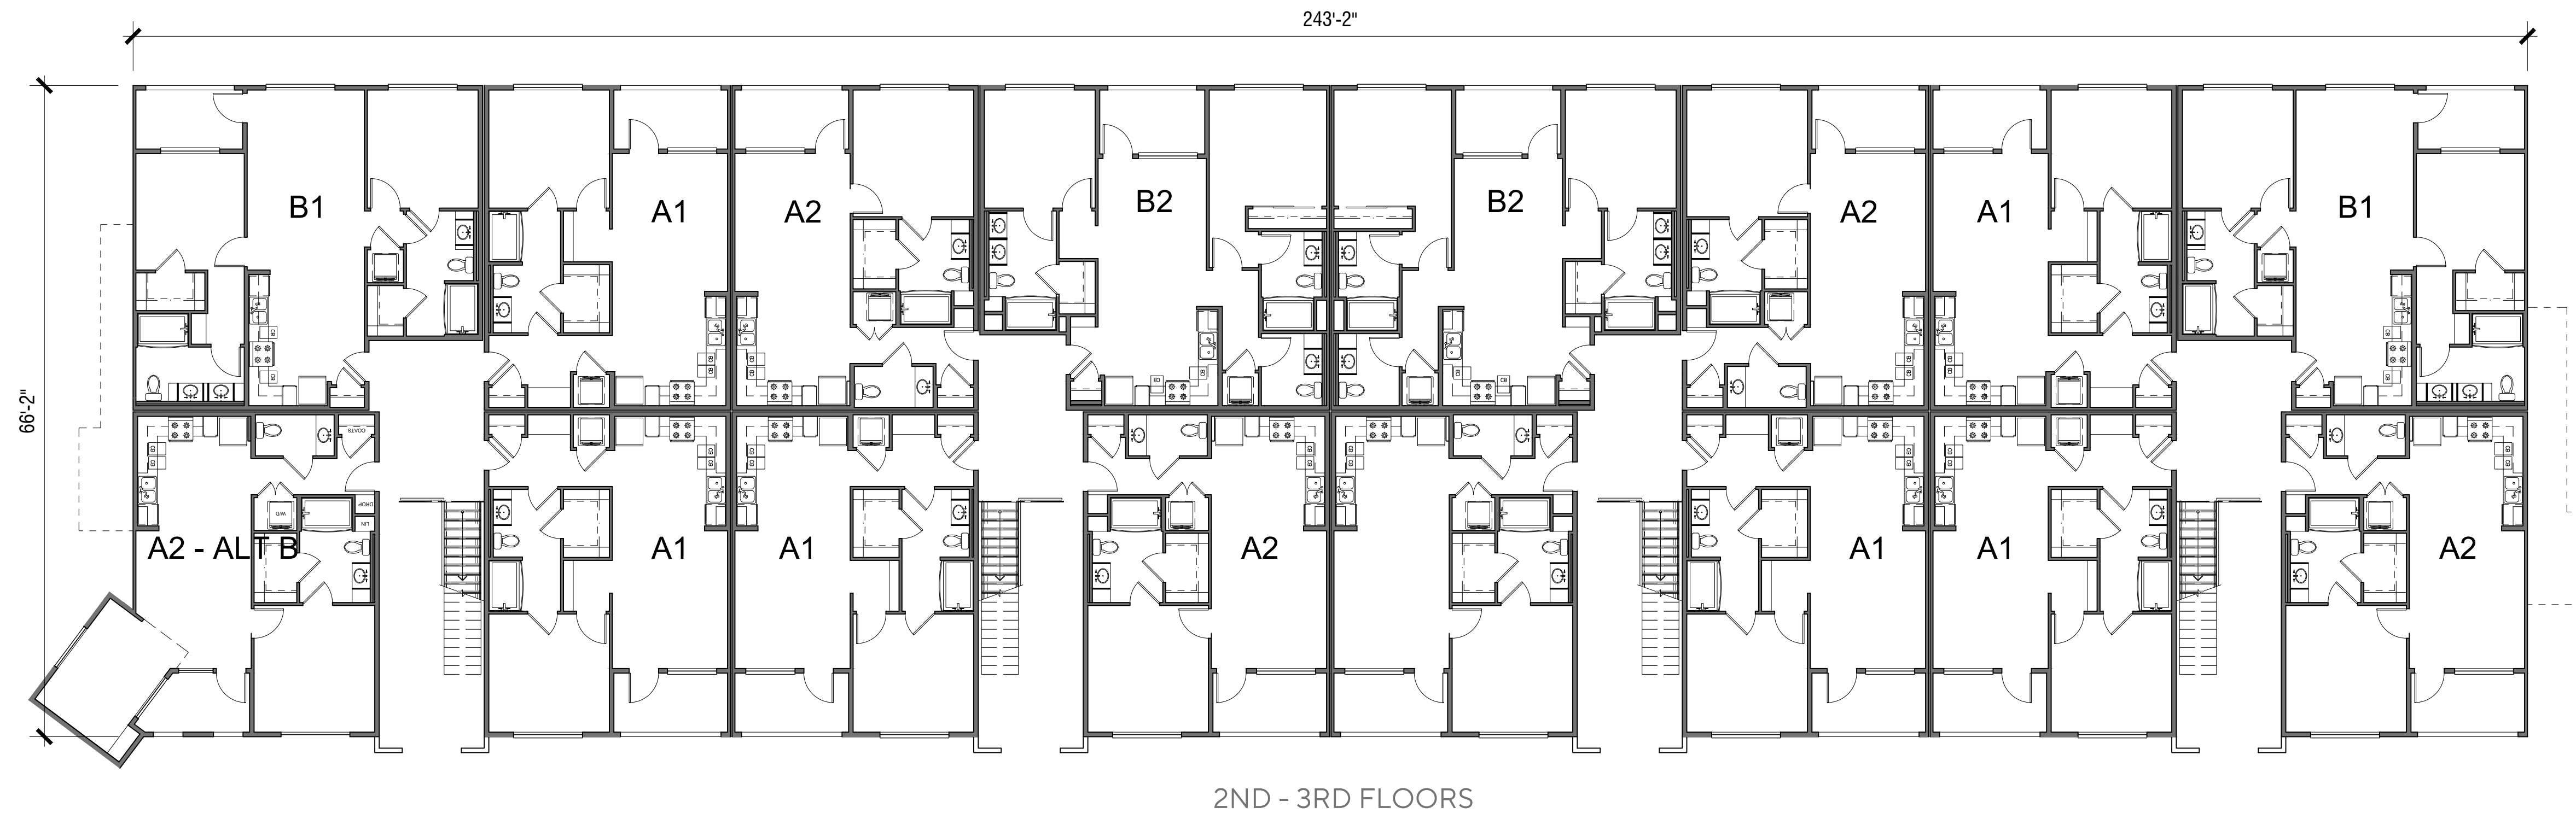



FRONT ELEVATION





LEFT ELEVATION



RIGHT ELEVATION



REAR ELEVATION

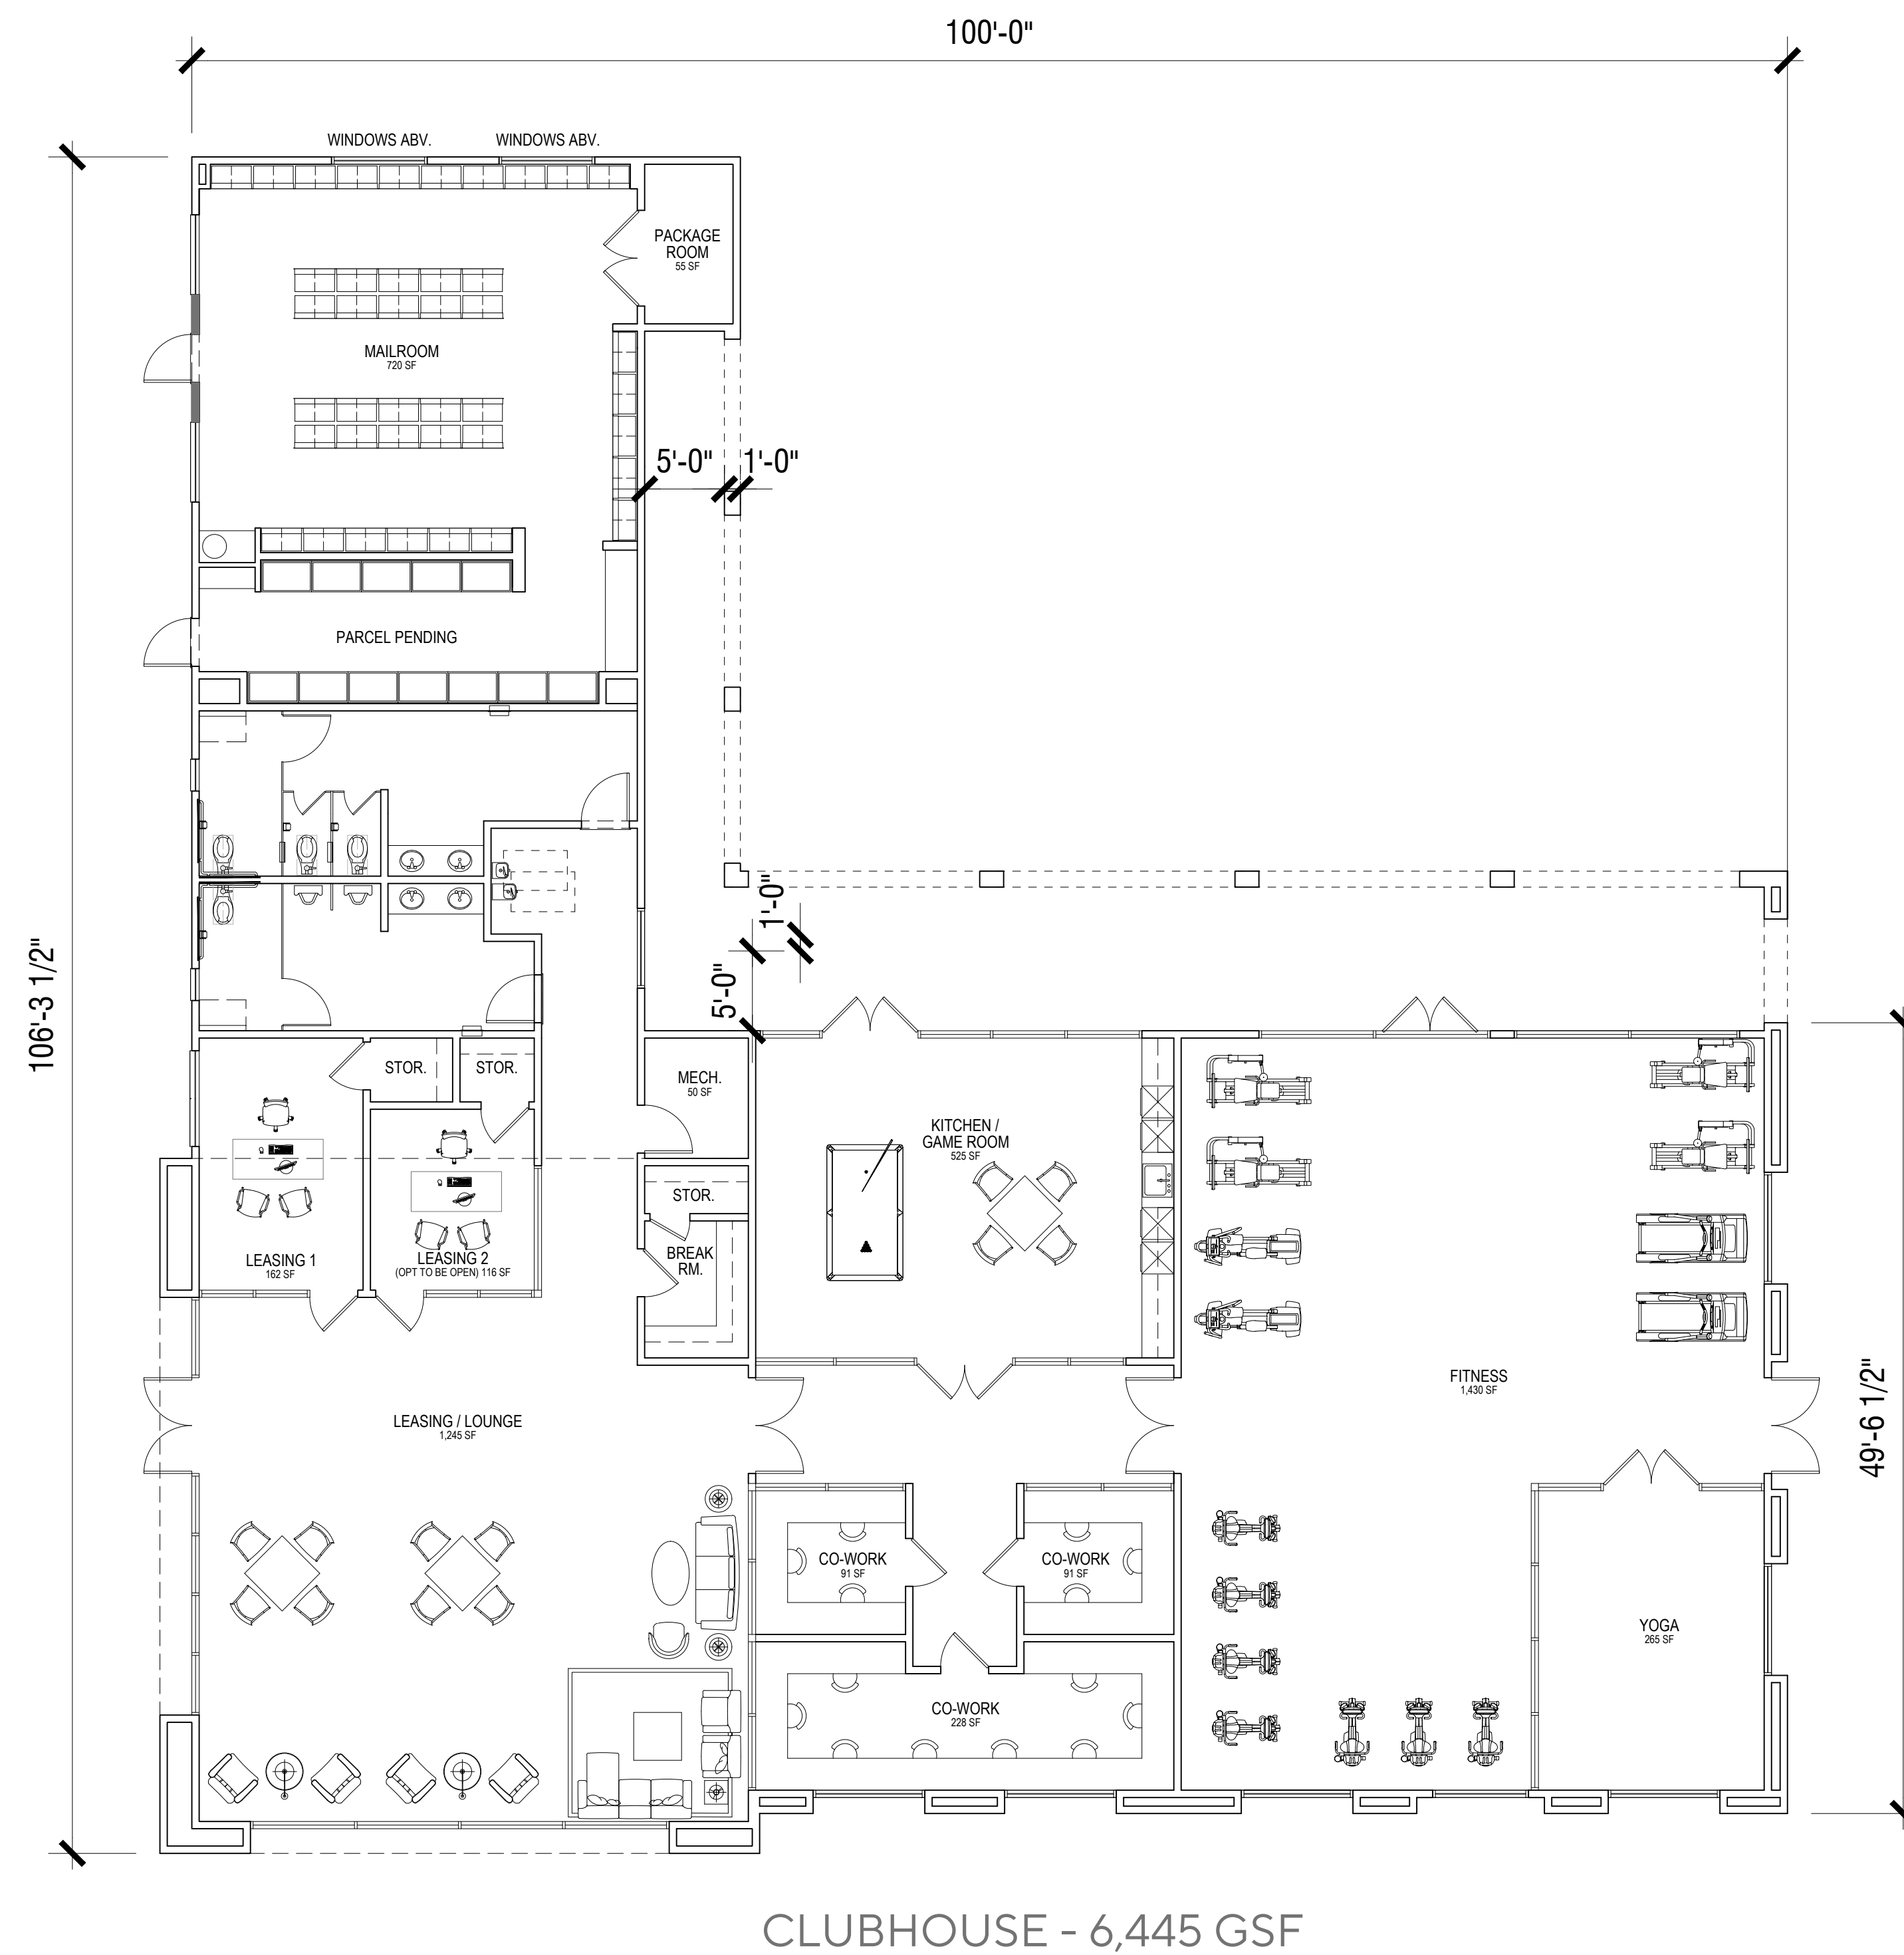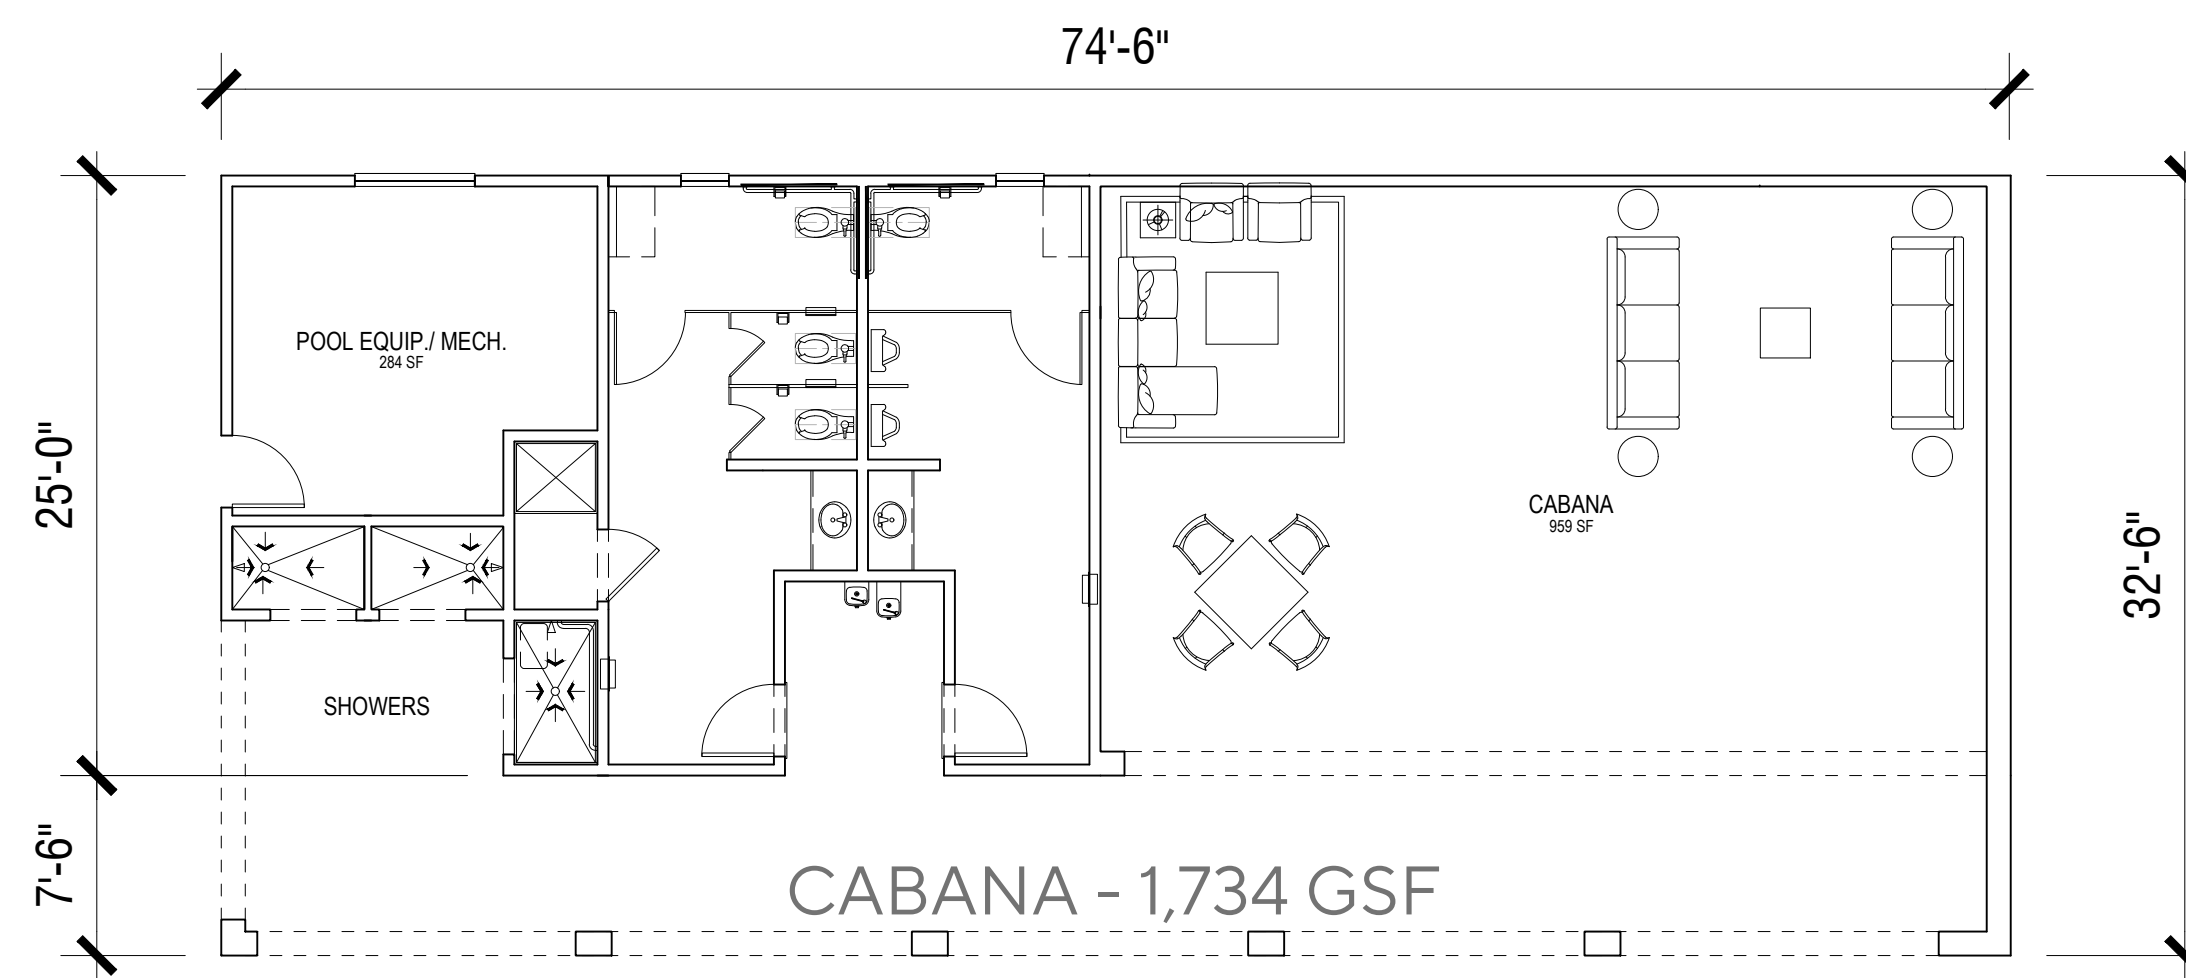


Tuesday, December 02, 2025 1:40:10 PM
\\FILES\321DFS\RESIDENTIAL\2024\2024-1169 THE PREVITI GROUP - DUNCAN CANYON RD - FONTANA\03 DESIGN\SCHEMATIC\24-1169_AX-AX BUILDING ELEVATIONS.DWG



FRONT ELEVATION



LEFT ELEVATION

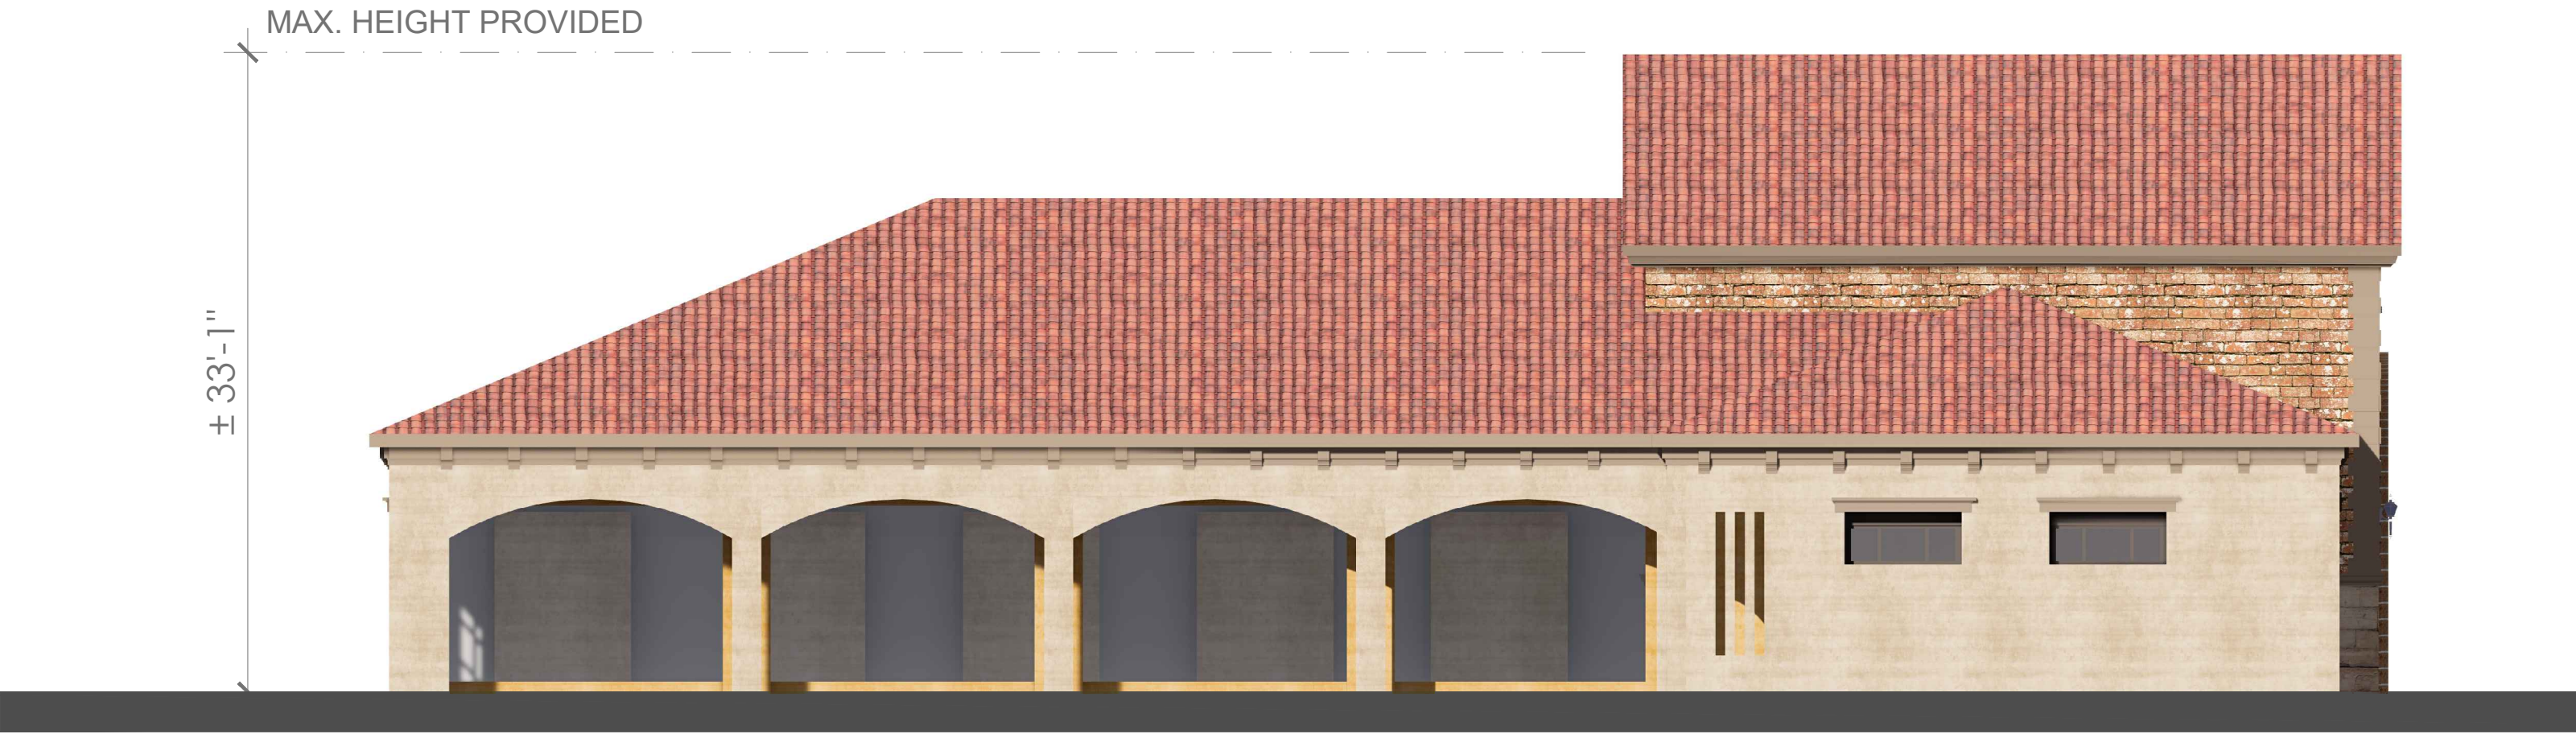

RIGHT ELEVATION




REAR ELEVATION

Tuesday, December 02, 2025 1:40:23 PM
\\FILES\321DFS\RESIDENTIAL\2024\2024-1169 THE PREVITI GROUP - DUNCAN CANYON RD - FONTANA\03 DESIGN\SCHEMATIC\24-1169_AX-AX BUILDING ELEVATIONS.DWG



VENTANA AT DUNCAN CANYON - PA4


FONTANA, CA

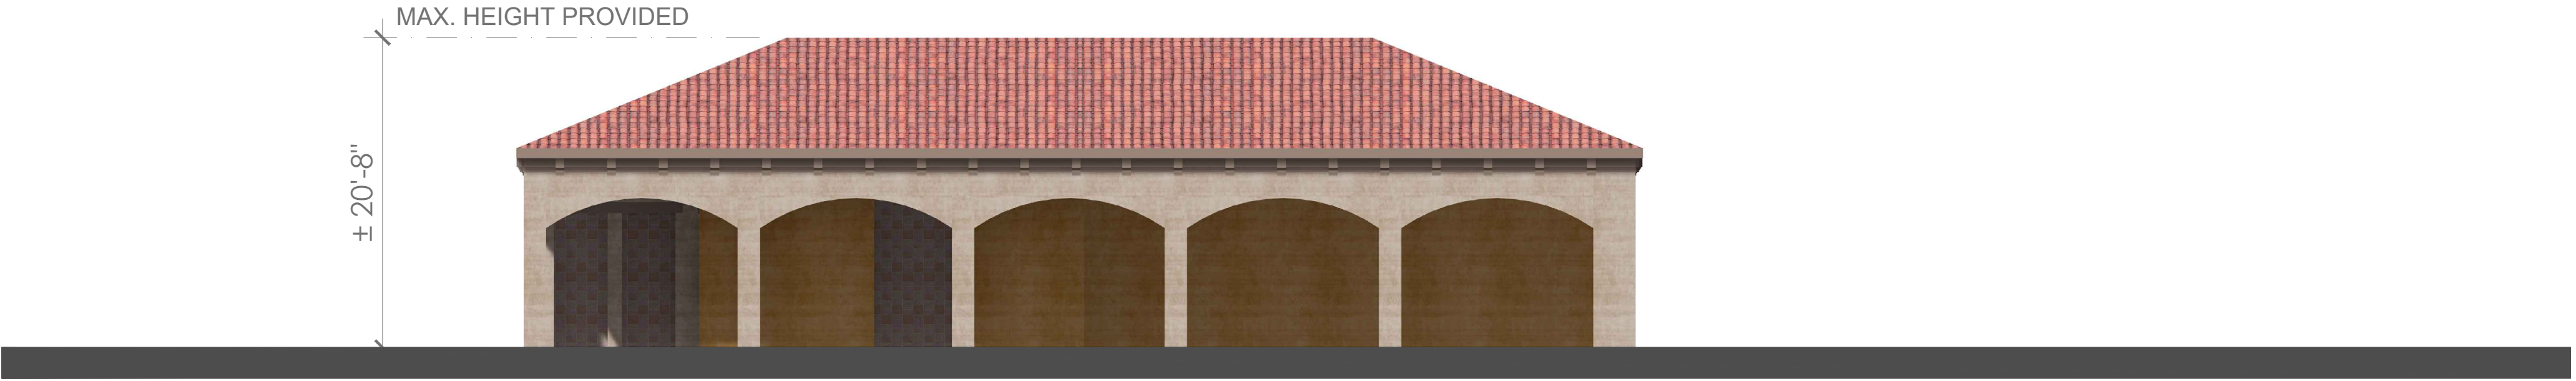


FRONT ELEVATION



LEFT ELEVATION

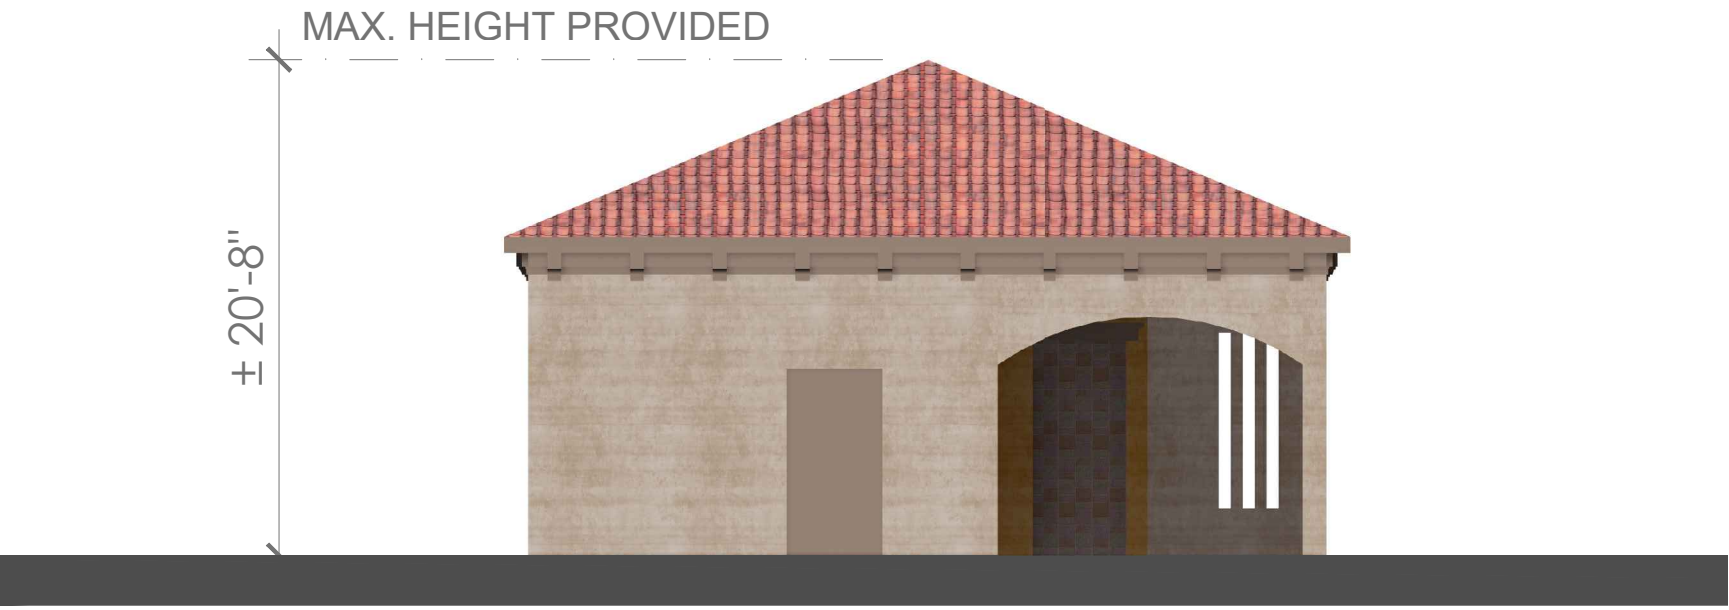

RIGHT ELEVATION

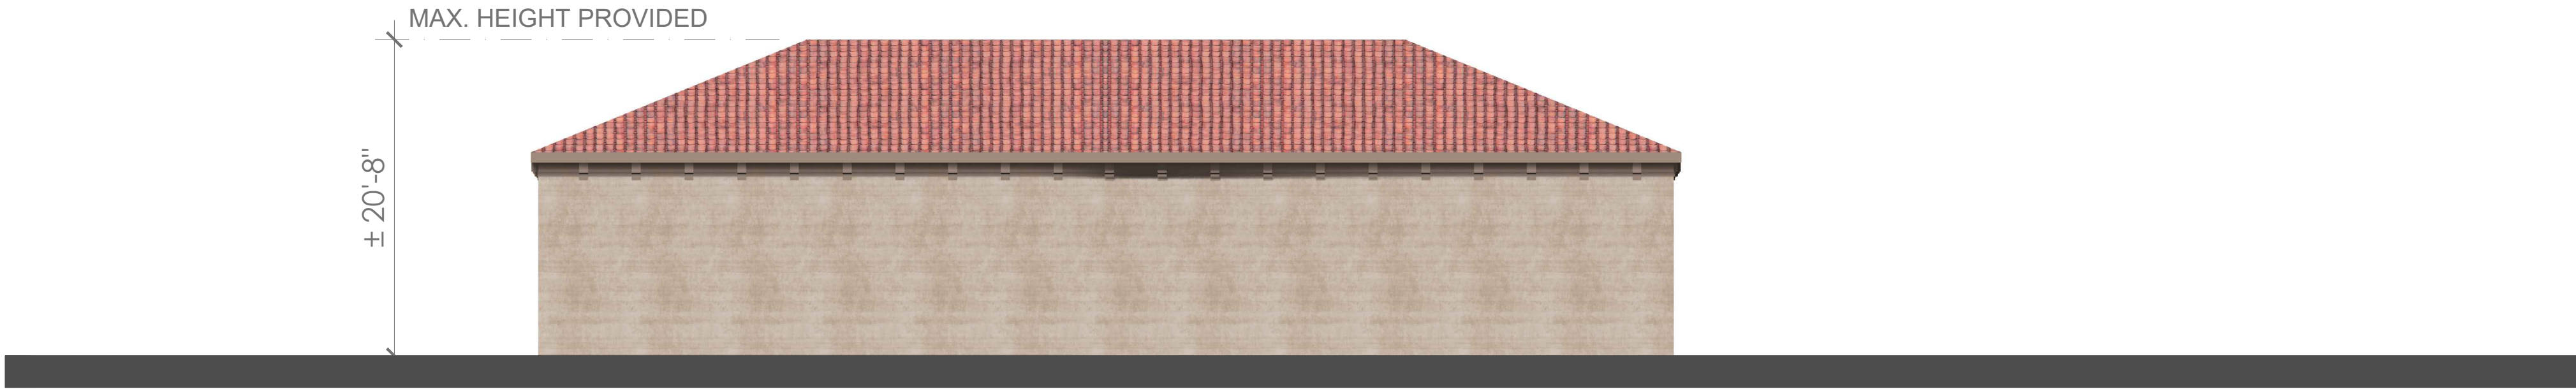


REAR ELEVATION

CABANA ELEVATIONS




A17


JOB NO. 2024-1169
DATE 12-02-2025

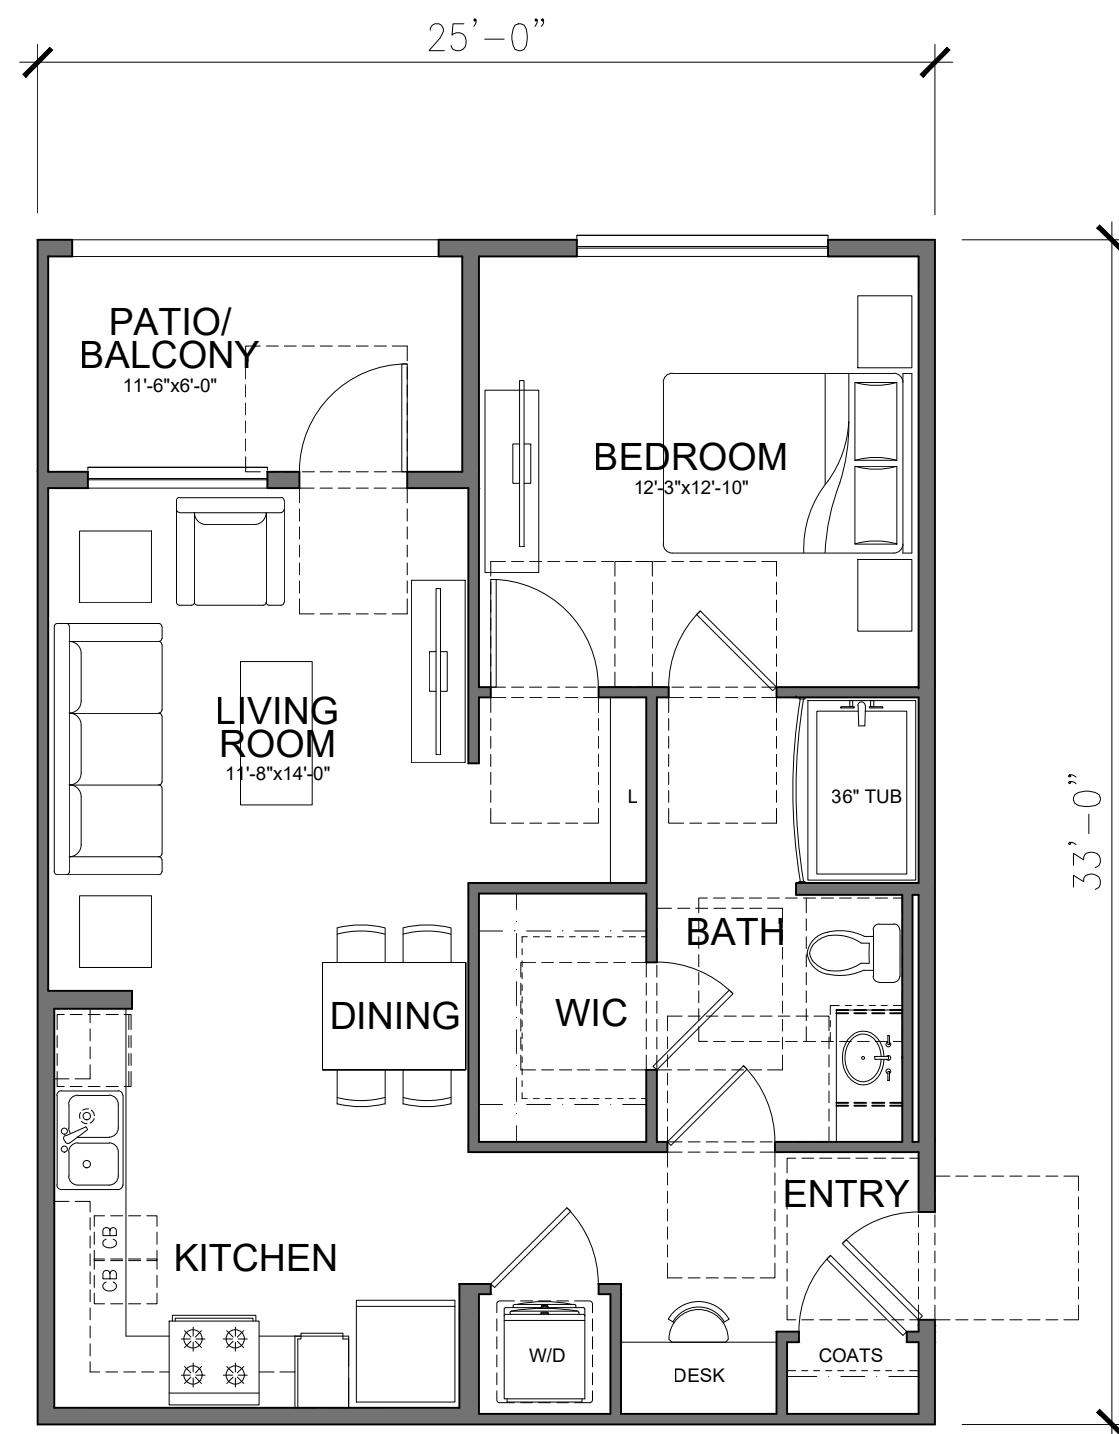

UNIT A1: 1 BD / 1 BA
LIVABLE AREA: 749 SQ. FT.
PATIO/ BALCONY AREA: 69 SQ. FT.
QUANTITY:

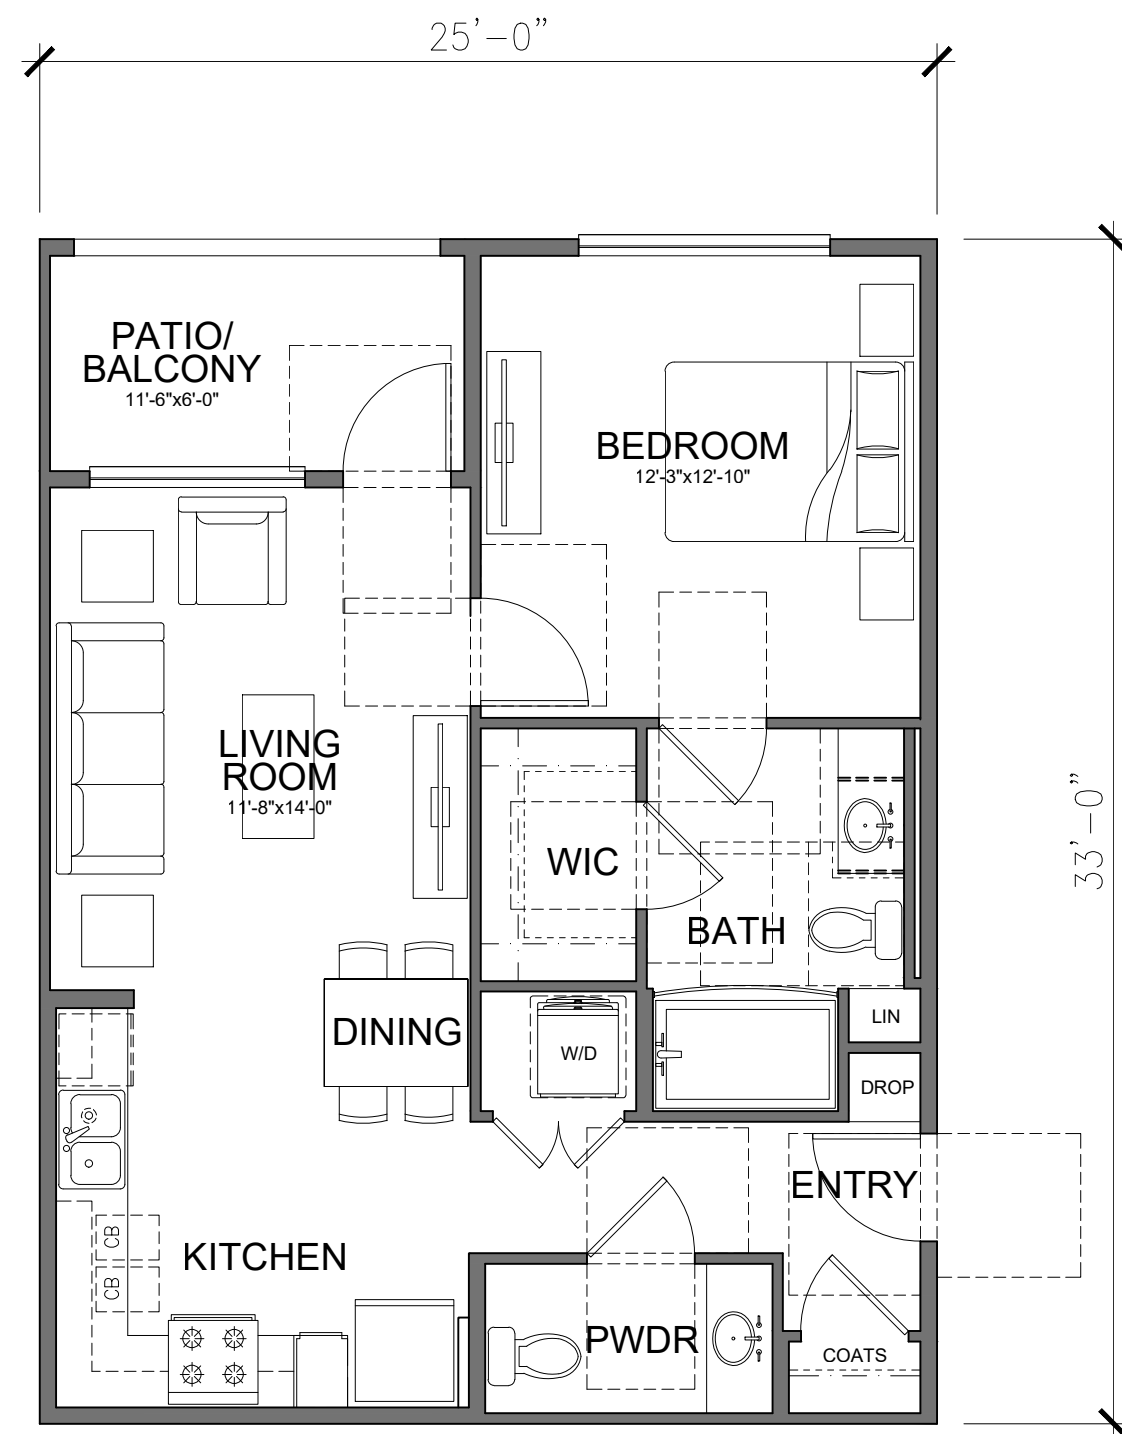

UNIT A2: 1 BD / 1.5 BA
LIVABLE AREA: 749 SQ. FT.
PATIO/ BALCONY AREA: 76 SQ. FT.
QUANTITY:

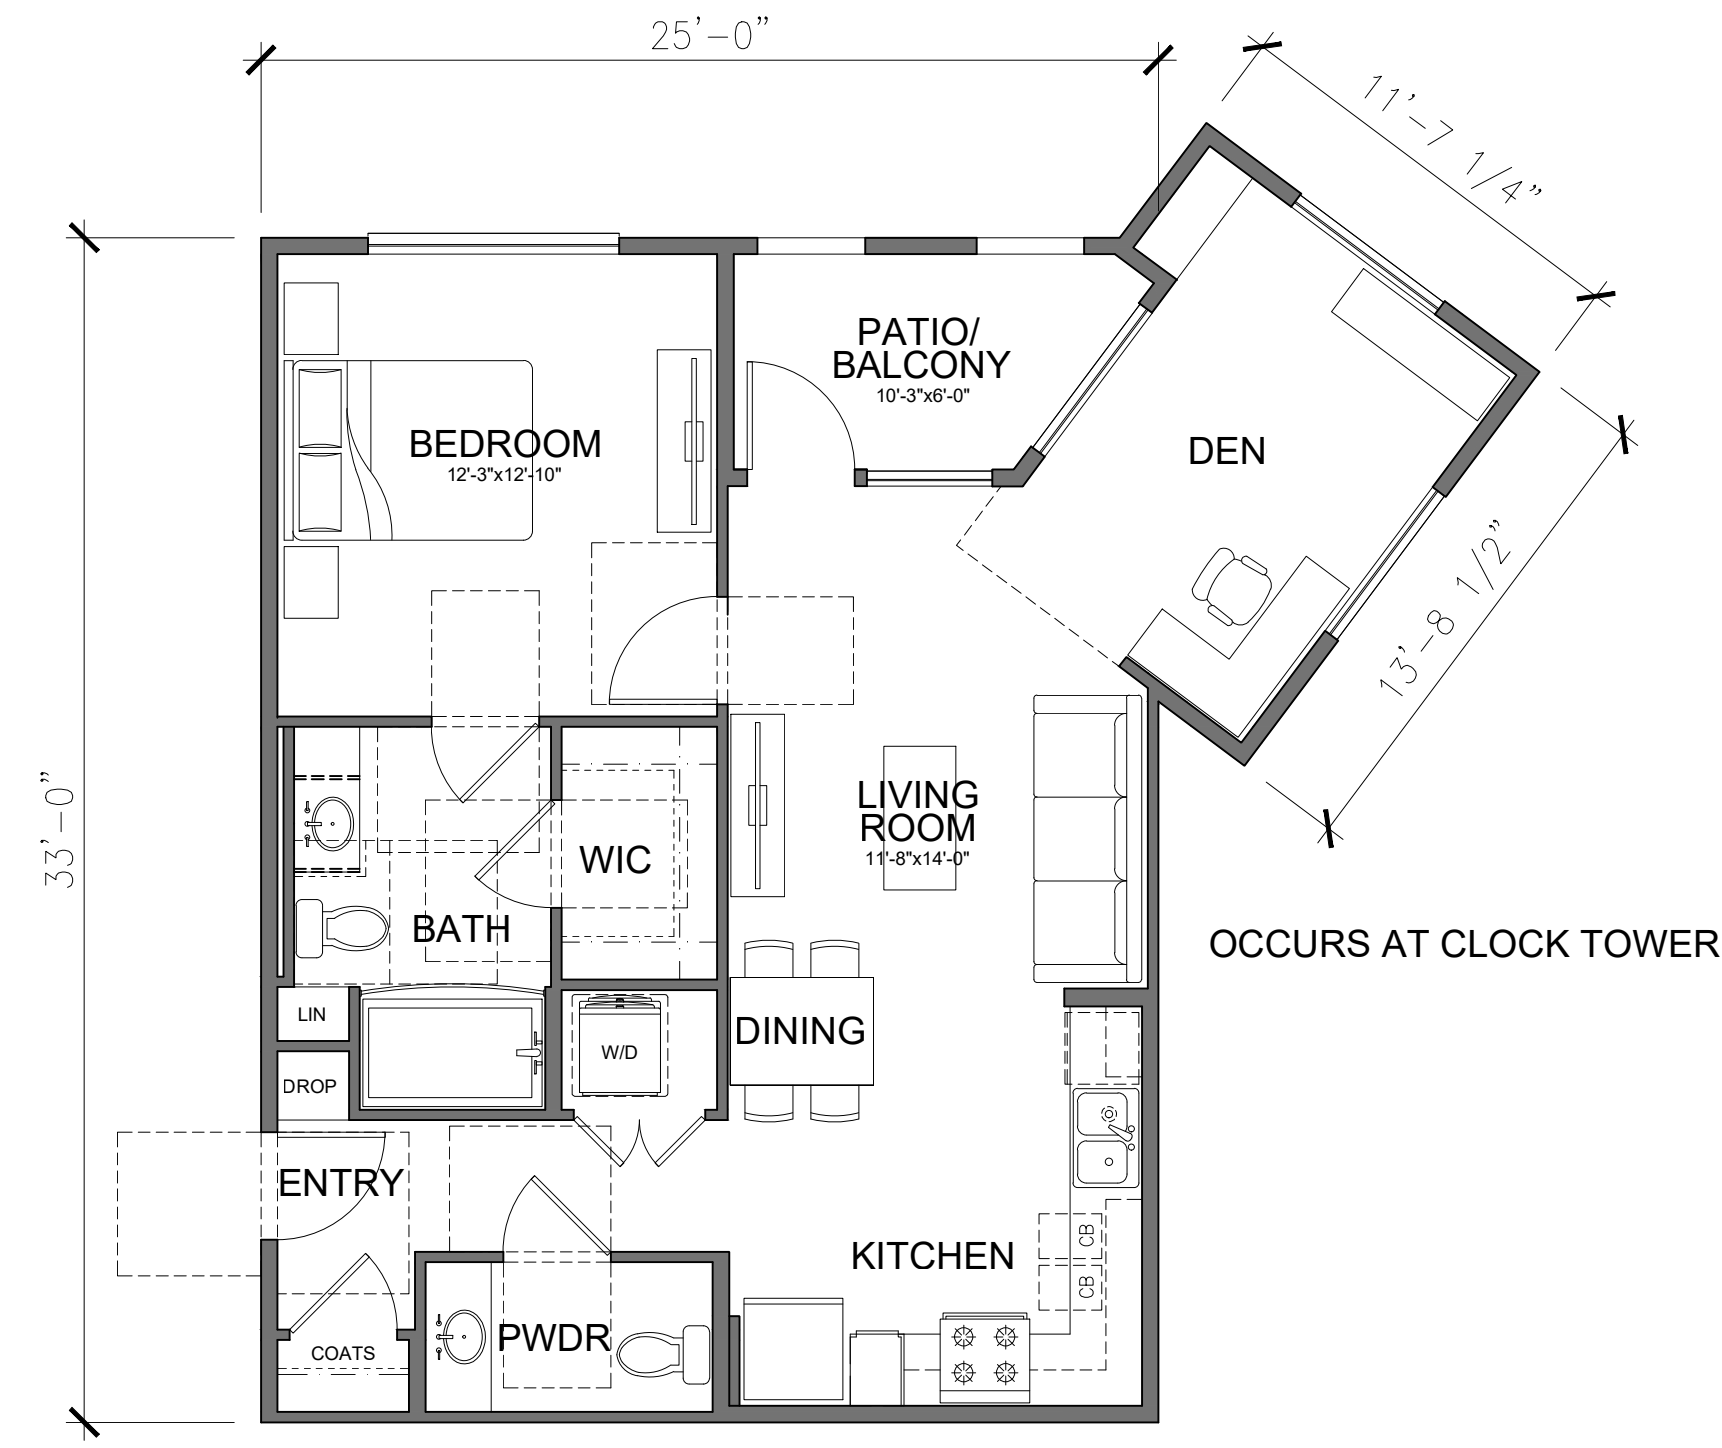

UNIT A2-ALT A: 1 BD / 1.5 BA
LIVABLE AREA: 871 SQ. FT.
PATIO/ BALCONY AREA: 65 SQ. FT.
QUANTITY:




UNIT B1: 2 BD / 2 BA
LIVABLE AREA: 1018 SQ. FT.
PATIO/ BALCONY AREA: 65 SQ. FT.
QUANTITY:




UNIT B2: 2 BD / 2.5 BA
LIVABLE AREA: 1030 SQ. FT.
PATIO/ BALCONY AREA: 69 SQ. FT.
QUANTITY:




UNIT C1: 3BR / 2BA
LIVABLE AREA: 1355 SQ. FT.
PATIO/ BALCONY AREA: 55 SQ. FT.
QUANTITY:

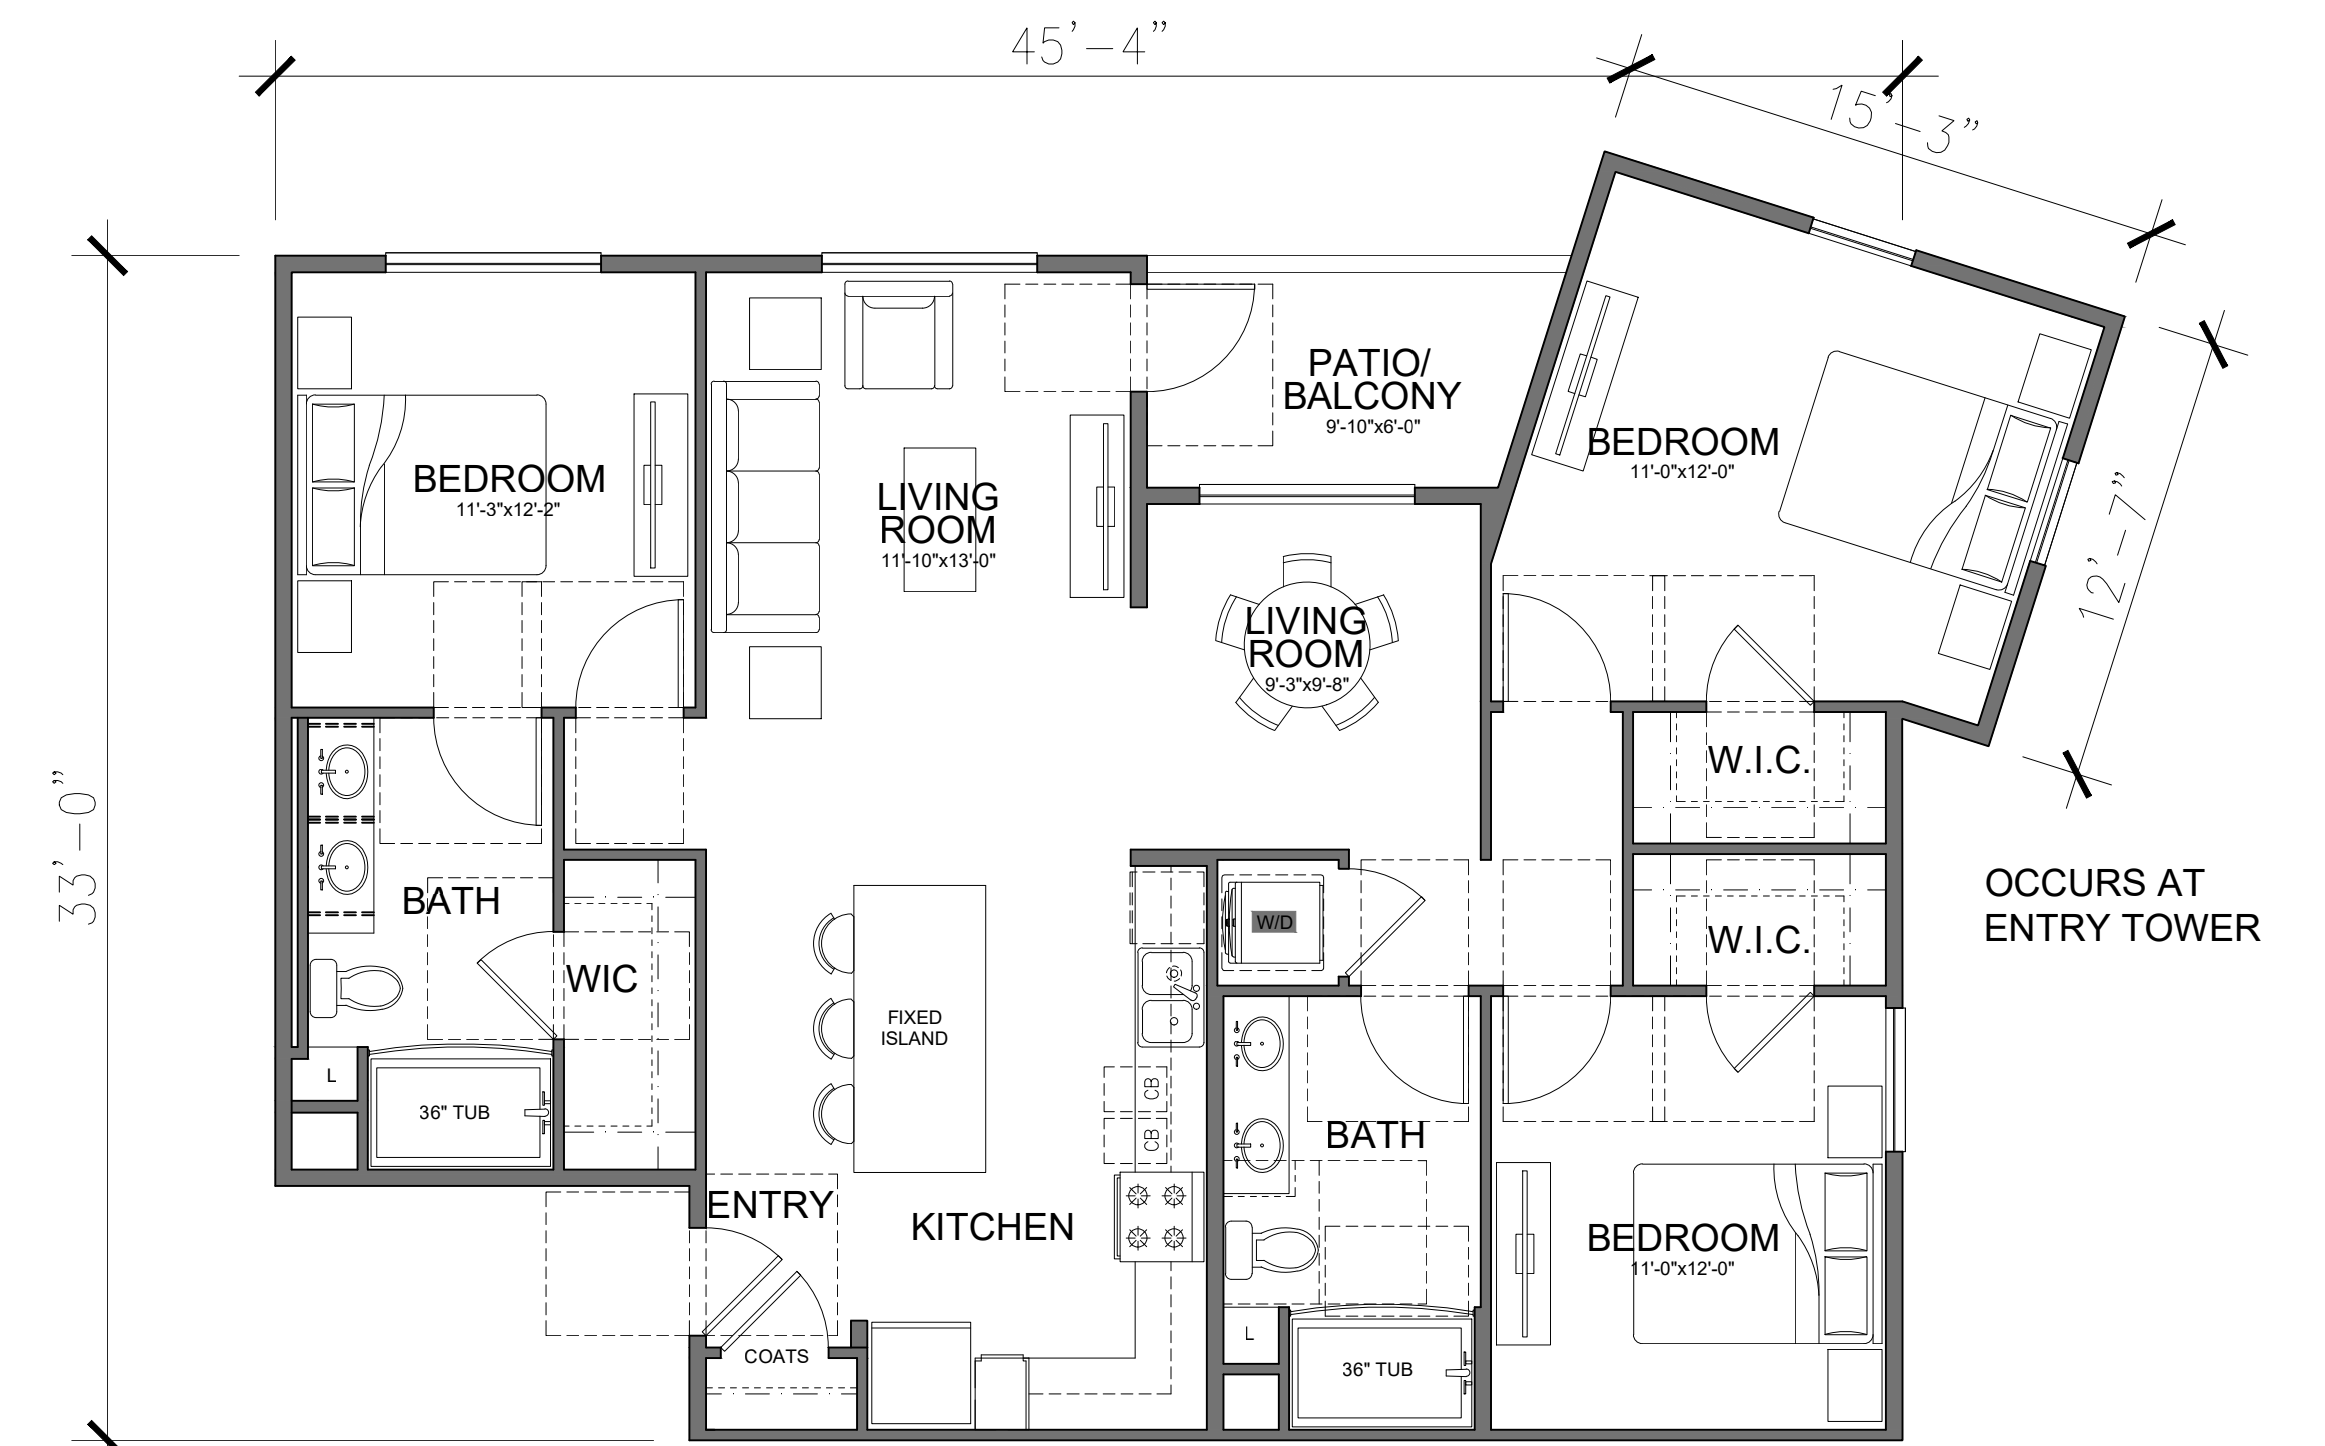


UNIT C1 - ALT : 3BR / 2BA
LIVABLE AREA: 1416 SQ. FT.
PATIO/ BALCONY AREA: 64 SQ. FT.
QUANTITY:

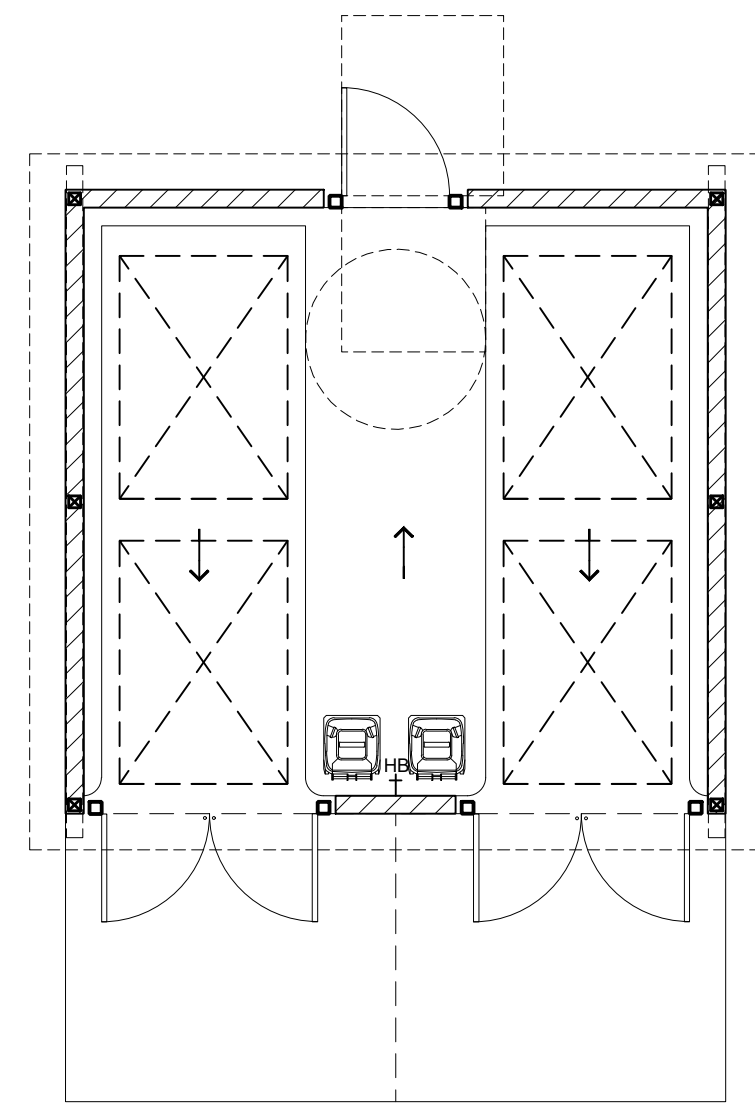


TRASH ENCLOSURE

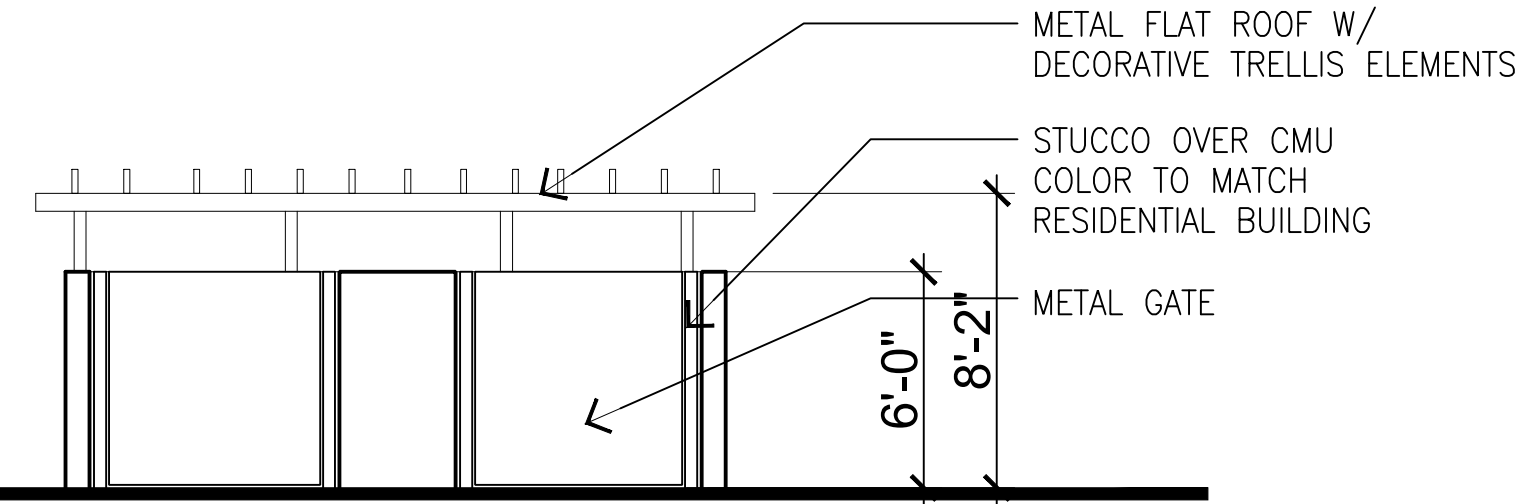

FRONT ELEVATION

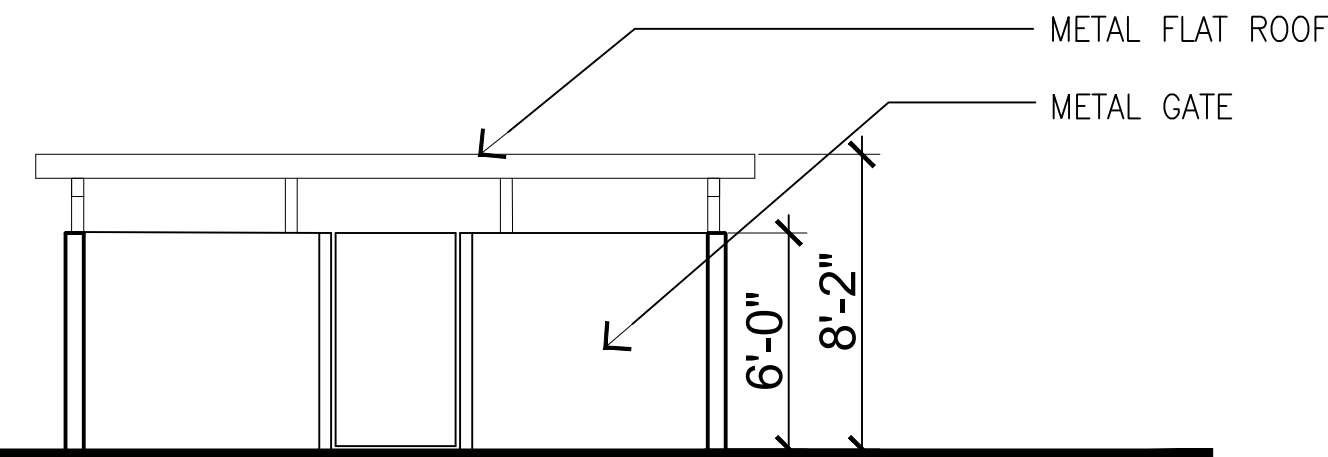

REAR ELEVATION

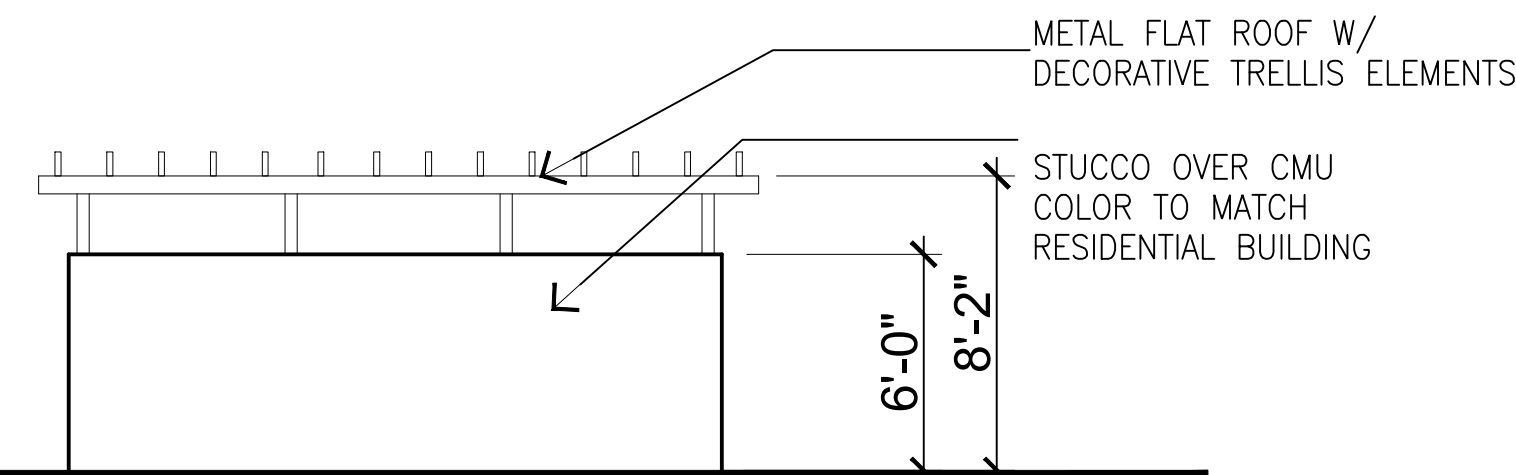


SIDE ELEVATION

STANDARD CAR PROFILE
WITH SWING DOORS
UNIMPEDED BY CARPORT
COLUMNS


FUTURE
E/V CHARGING
STATION

TYPICAL CARPORT
COLUMNS W/CANTILEVER
BEAM SUPPORTS

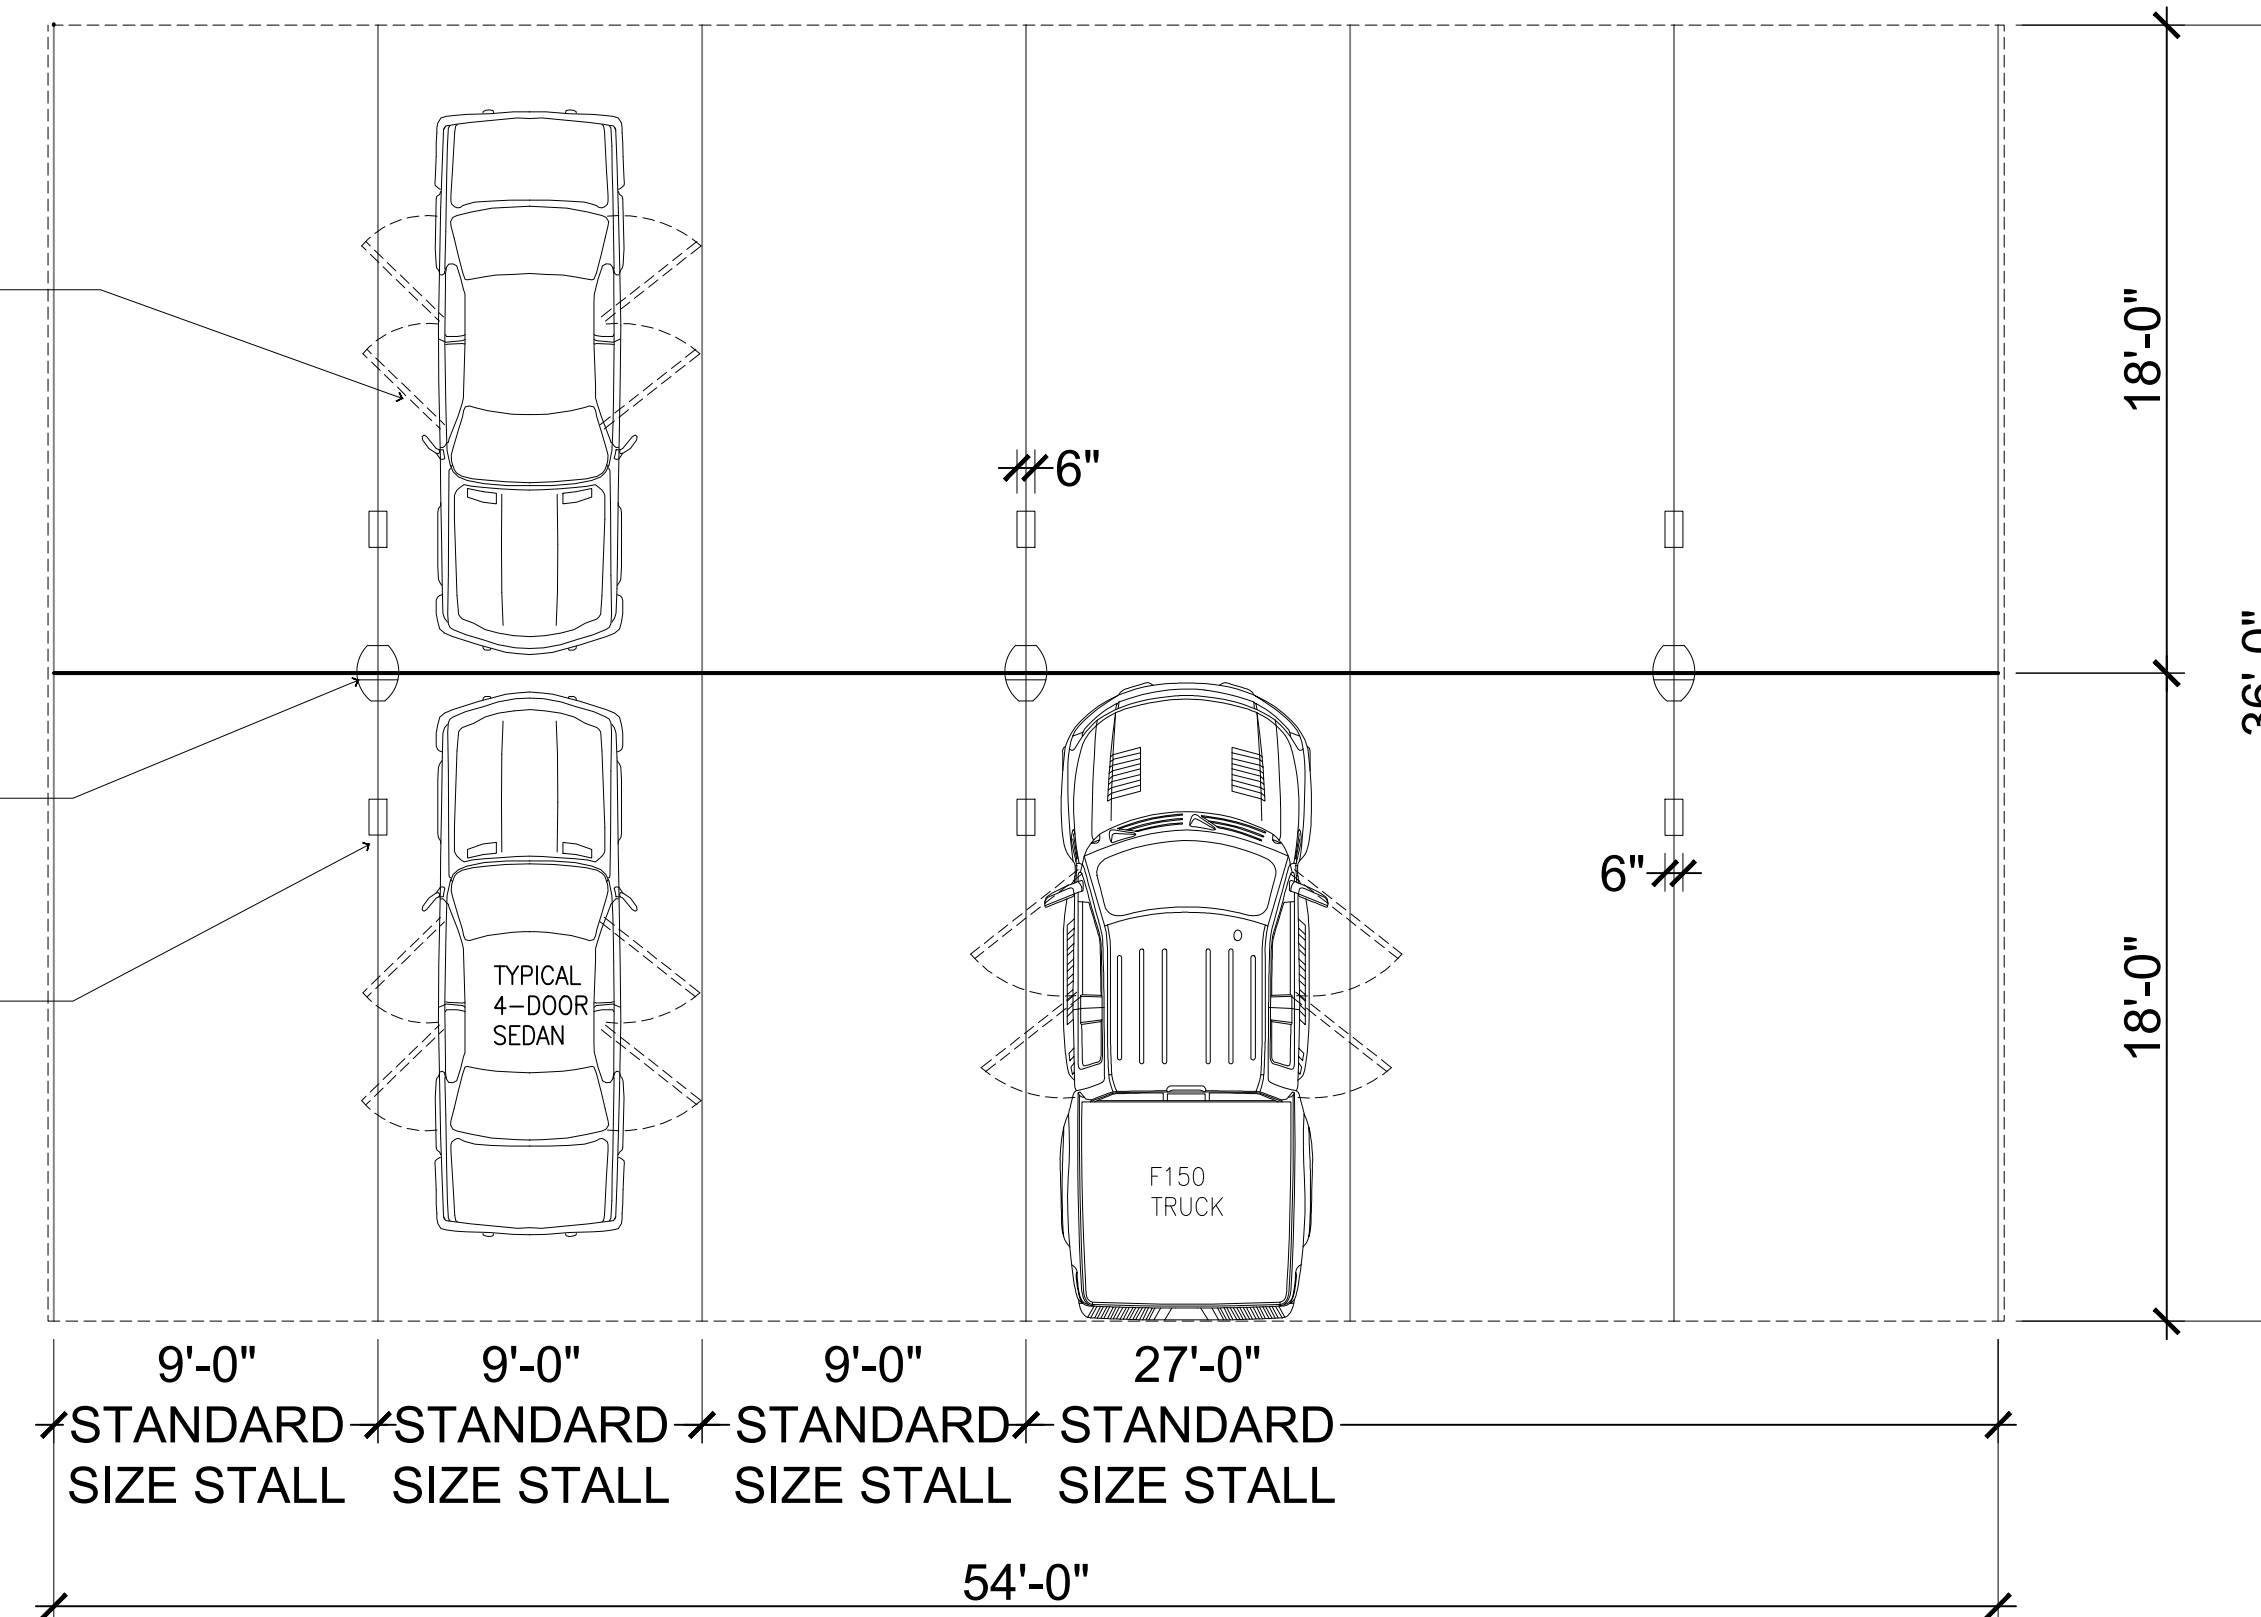


CARPORTS : LENGTH VARIES (BY OTHERS)


NOTE:
9'x18' CARPORT STALLS ARE STANDARD SIZE FOR
MANY SOUTHERN CALIFORNIA CITIES, INCLUDING
NEARBY CITY OF RIVERSIDE AND RANCHO CUCAMONGA.

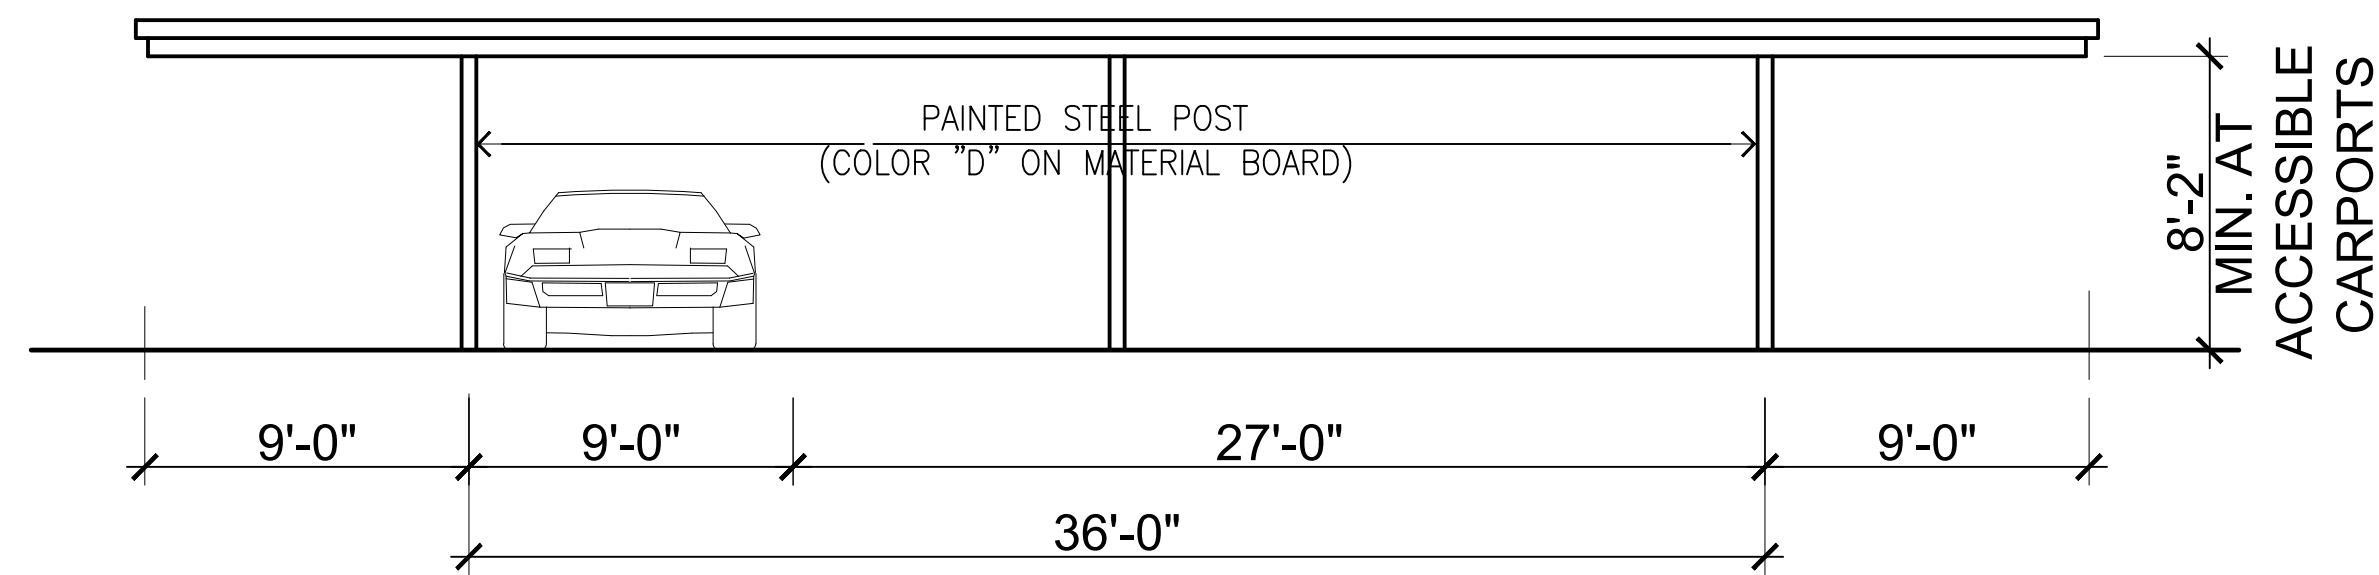

FRONT ELEVATION (LENGTH VARIES)

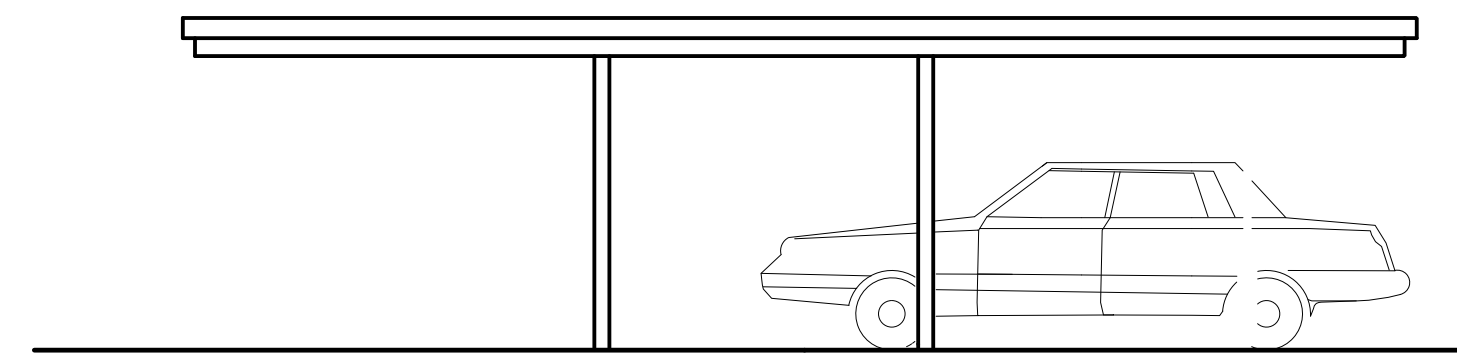

SIDE ELEVATION

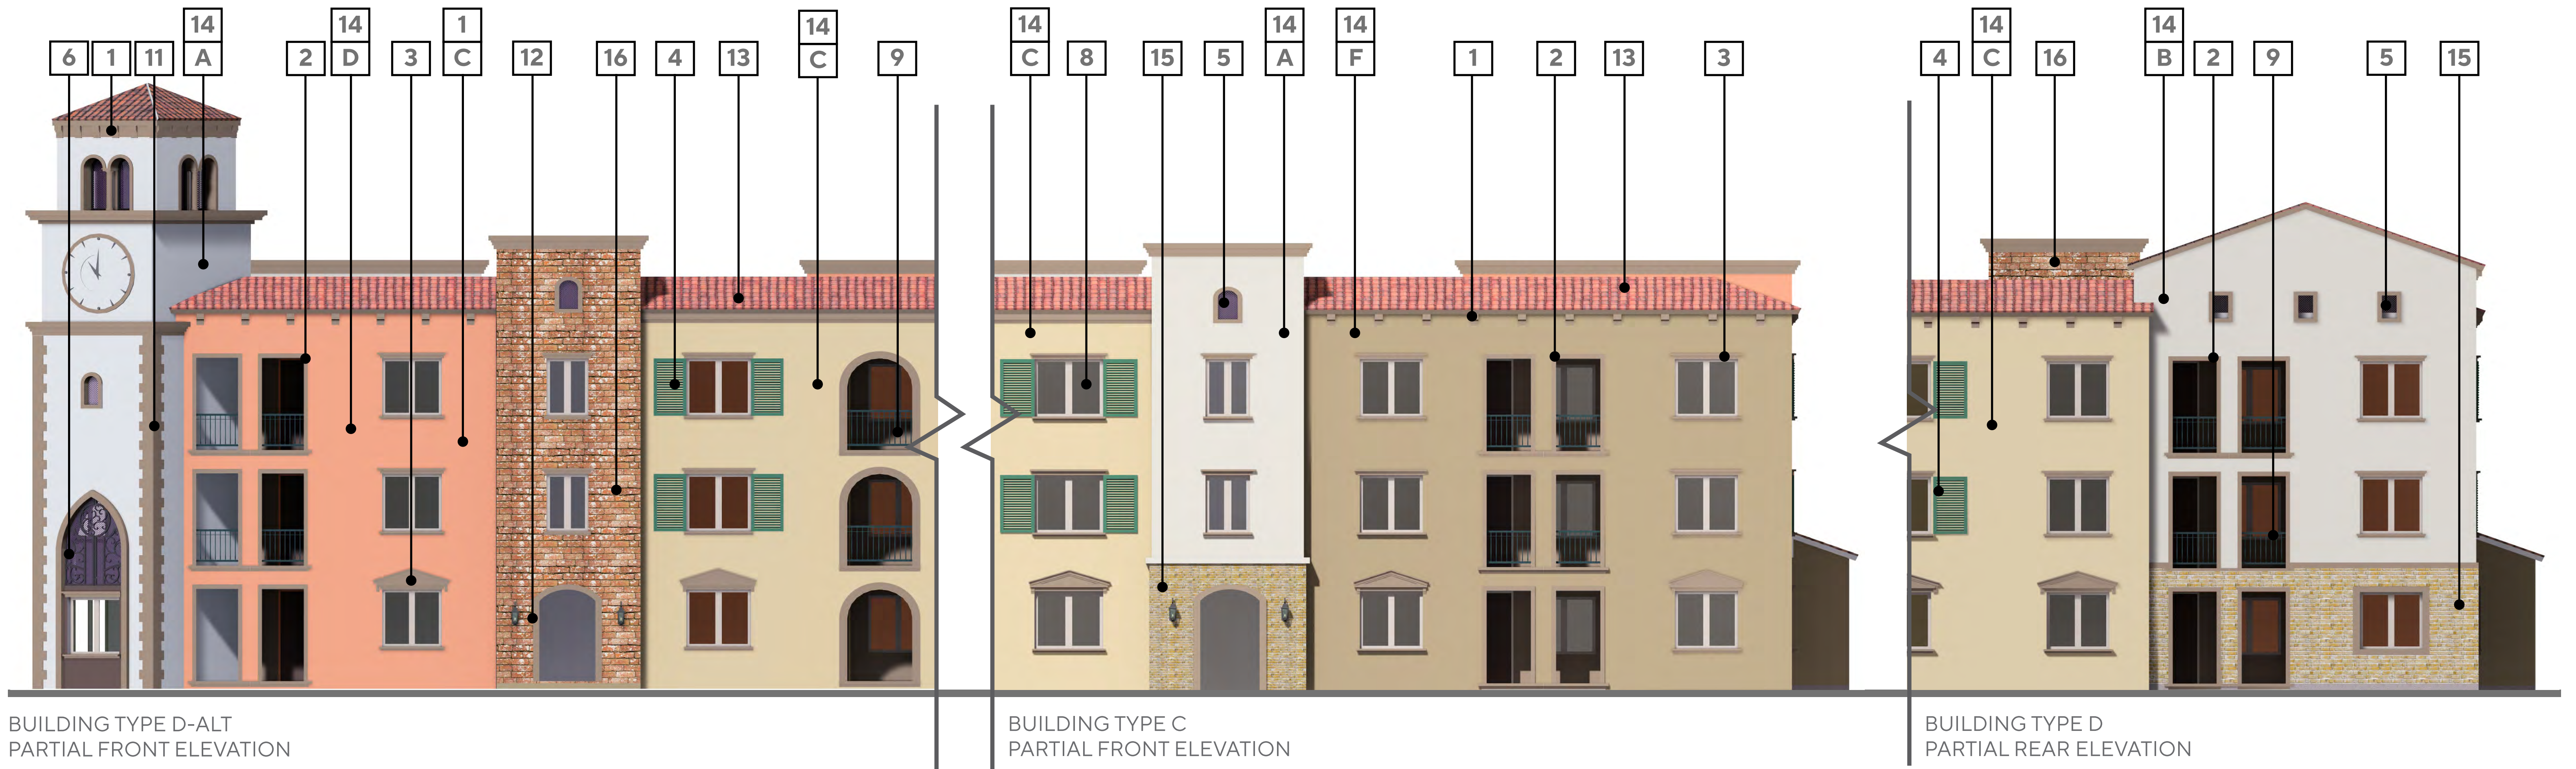

BUILDING TYPE D-ALT
PARTIAL FRONT ELEVATION

BUILDING TYPE C
PARTIAL FRONT ELEVATION

BUILDING TYPE D
PARTIAL REAR ELEVATION

1. FOAM CORNICES/
BRACKETS/ COLUMNS
DESIGNS/SIZES/SHAPES WILL VARY
TO MATCH PAINT SPEC I

2. FOAM/PRECAST DOOR
SURROUNDS
DESIGNS/SIZES/SHAPES WILL VARY
TO MATCH PAINT SPEC I

3. FOAM WINDOW LINTELS/
SURROUNDS/ SILLS
DESIGNS/SIZES/SHAPES WILL VARY
TO MATCH PAINT SPEC I

4. FAUX WOOD SHUTTERS
STYLE AND SIZES WILL VARY
TO MATCH PAINT SPEC L

5. WOVEN PANEL GABLE
GRILLS
PANEL TO MATCH PAINT SPEC J

6. DECORATIVE IRON WORK
DESIGN WILL VARY
TO MATCH PAINT SPEC H

7. ALUMINUM STROEFRONT
SYSTEM
BRONZE/DARK BRONZE

8. VINYL WINDOWS
TAN/ALMOND OR EQUIVALENT

9. FABRICATED METAL RAILING
STYLE/DESIGN MAY VARY
TO MATCH PAINT SPEC H

10. DECORATIVE DOORS

11. GFRG WAINSCOT AND
QUOINS
SIZES AND SHAPES WILL VARY
TO MATCH PAINT SPEC I

12. PRECAST ARCHES
SIZES AND SHAPES WILL VARY
COLOR TO MATCH PAINT SPEC I
(OCCURS ON GROUND FLOOR)

13. CONCRETE ROOF TILES
EAGLE ROOFING - CAPISTRANO
EL MORADO BLEND OR EQUAL

14. STUCCO 20-30 SAND FINISH
TO MATCH PAINT SPECS

15. THIN BRICK VENEER
HEBRON BRICK - BOURDON STREET

16. THIN BRICK VENEER
ELDORADO STONE
TUNDRA BRICK - RIVERBED

A. 8668 MOONLIGHT BLUE

B. 8251 WHITE PALACE

C. 7849 GOLD MOUNTAIN

D. 8016 CORAL COAST

E. 8559 SUPREME BEAN

F. 8479 SANDALWOOD TAN

G. 409 TOFFEE CRUNCH, BASE 2

H. 8245 IN THE DARK

I. 8463 ROCKVALE

J. 8749 WRIGHTSFORD

K. 87 WOODSMOKE

L. AC154 GLORY GREEN



CLUBHOUSE
FRONT ELEVATION

CLUBHOUSE
REAR ELEVATION



1. FOAM CORNICES/
BRACKETS/ COLUMNS
DESIGNS/SIZES/SHAPES WILL VARY
TO MATCH PAINT SPEC I



3. FOAM WINDOW LINTELS/
SURROUNDS/ SILLS
DESIGNS/SIZES/SHAPES WILL VARY
TO MATCH PAINT SPEC I



7. ALUMINUM STROEFRONT
SYSTEM
BRONZE/DARK BRONZE



8. VINYL WINDOWS
TAN/ALMOND OR EQUIVALENT



11. GFRC WAINSCOT AND
QUOINS
SIZES AND SHAPES WILL VARY
TO MATCH PAINT SPEC I



13. CONCRETE ROOF TILES
EAGLE ROOFING - CAPISTRANO
EL MORADO BLEND OR EQUAL



H. 8245 IN THE DARK




I. 8463 ROCKVALE



K. 87 WOODSMOKE



L. 8421 FORTUNE LEAVES

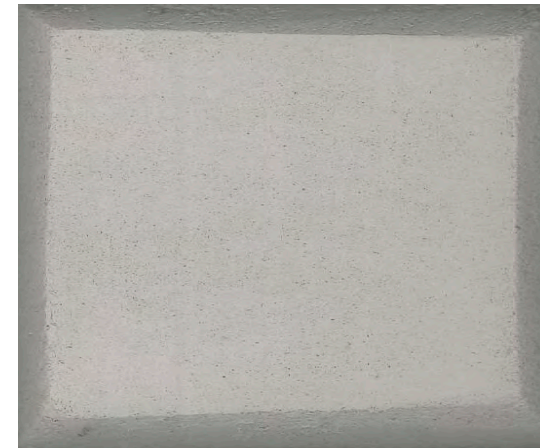

14. STUCCO SMOOTH COAT
FINISH
TO MATCH PAINT SPECS



15. THIN BRICK VENEER
HEBRON BRICK - BOURDON STREET



16. THIN BRICK VENEER
ELDORADO STONE
TUNDRA BRICK - RIVERBED



17. VENEER STONE
CREATIVE MINES
CRAFT MARBLE KINGS -
TO MATCH PAINT SPEC N



M. 7886 BOTANICA GOLD



N. 8456 BRISTOL BEIGE

CITY OF FONTANA
UTILITY NOTIFICATION LIST:

ELECTRIC:
SOUTHERN CALIFORNIA EDISON COMPANY
7951 REDWOOD AVENUE
FONTANA, CA 92336
PHONE: 909.357.6221

NATURAL GAS:
THE GAS COMPANY, SEMPRA UTILITIES
16231 VALLEY BLVD.
FONTANA, CA 92235
PHONE: 800.427.2200, 909.428.8411

WATER:
WEST VALLEY DISTRICT
855 W. BASELINE ROAD
RIALTO, CA 92377
PHONE: 909.875.1361

WATER:
FONTANA WATER COMPANY
15956 ARROW ROUTE
FONTANA, CA 92235
PHONE: 909.822.2201

WATER:
CRAWFORD CANYON MUNICIPAL WATER DISTRICT
21559 LITTON AVE
GRAND TERRACE, CA 92313
PHONE: 909.824.5352

SEWER:
CITY OF FONTANA
8353 SIERRA AVENUE
FONTANA, CA 92235
PHONE: 909.350.6632


SEWER TREATMENT FACILITIES
INLAND EMPIRE UTILITY AGENCY
12645 6TH STREET
RANCHO CUCAMONGA, CA 91739
PHONE: 909.947.4131

SOLID WASTE:
BURRTEC WASTE
9454 CHERRY AVENUE
FONTANA, CA 92335
PHONE: 909.822-9739

TELEPHONE:
AT&T
11464 TELEGRAPH ROAD
SANTA FE SPRINGS, CA 90670
PHONE: 714.666.5415

CABLE SERVICES:
TIME WARNER CABLE
1205 DUPONT AVENUE
ONTARIO, CA 91761
PHONE: 909.390.4738

NOTE:
ADD 1800 FEET TO ALL TWO DIGIT ELEVATIONS STARTING WITH ZERO, ONE, TWO, AND THREE TO OBTAIN CURRENT DATUM.
* (I.E. 00.54 IS 1800.54)
ADD 1700 FEET TO ALL OTHER TWO DIGIT ELEVATIONS TO OBTAIN CURRENT DATUM.
* (I.E. 75.00 IS 1775.00)

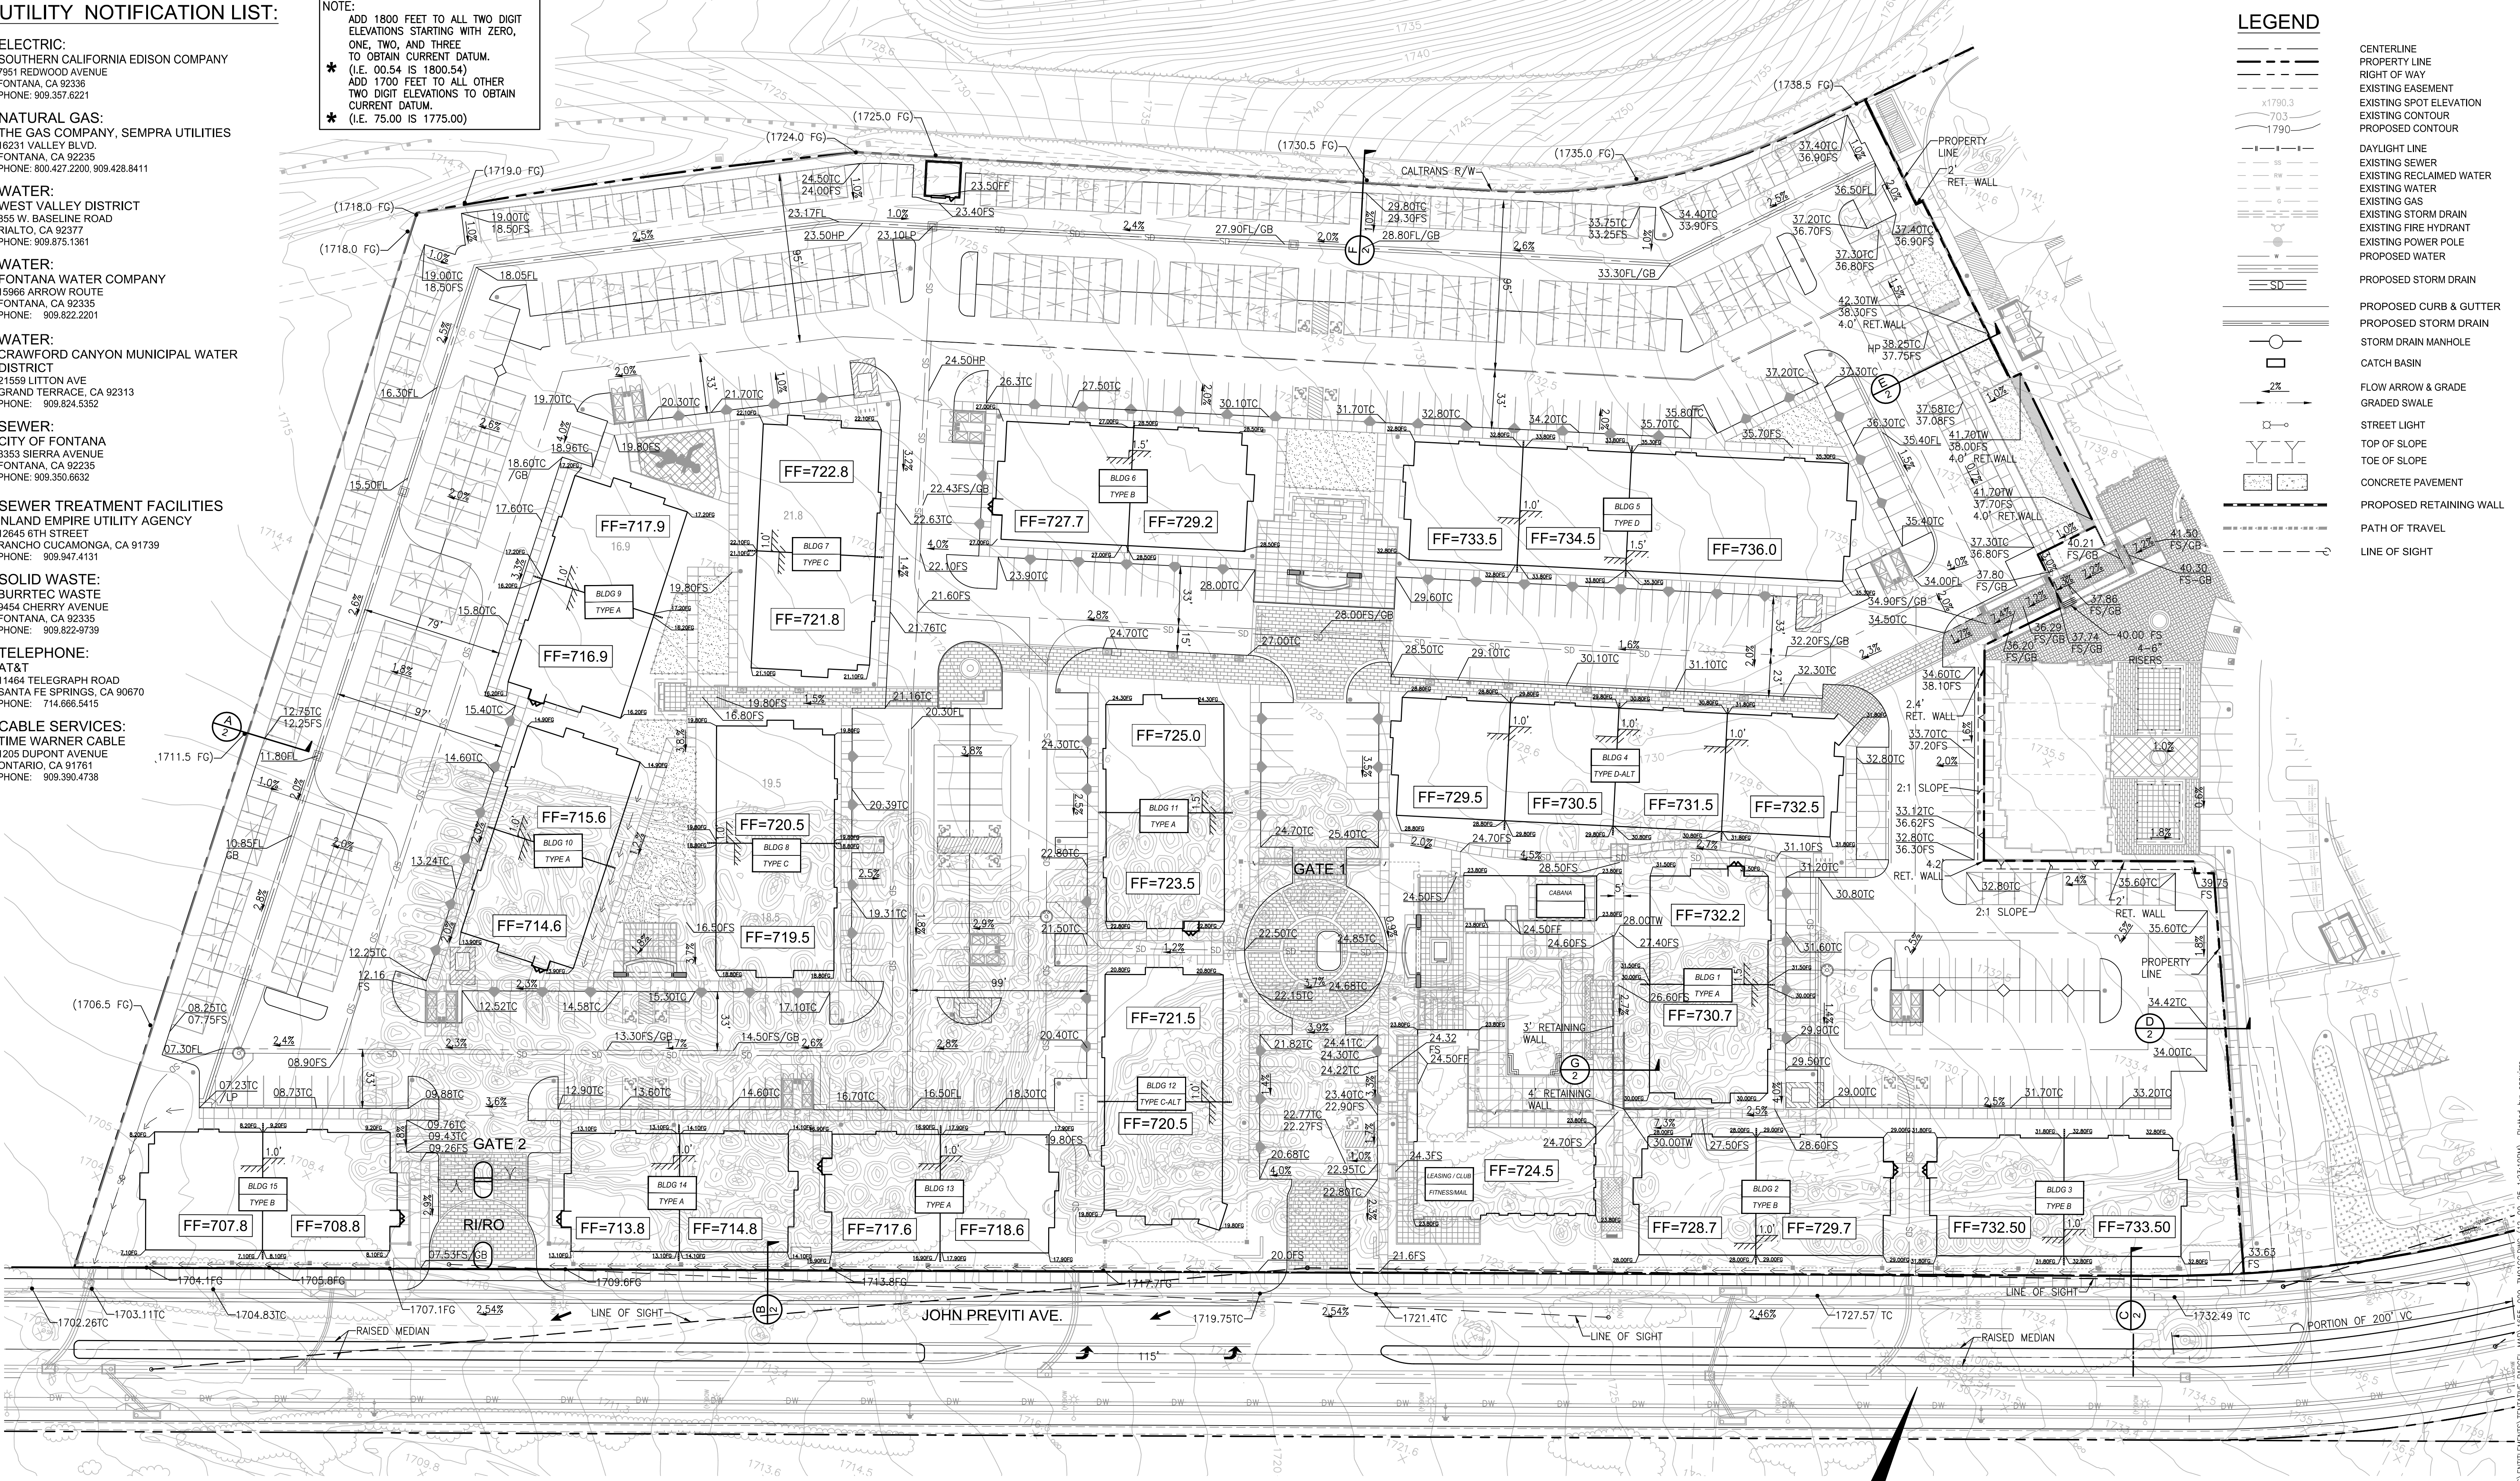


LEGEND

- CENTERLINE
- PROPERTY LINE
- RIGHT OF WAY
- EXISTING EASEMENT
- EXISTING SPOT ELEVATION
- EXISTING CONTOUR
- PROPOSED CONTOUR
- DAYLIGHT LINE
- EXISTING SEWER
- EXISTING RECLAIMED WATER
- EXISTING WATER
- EXISTING GAS
- EXISTING STORM DRAIN
- EXISTING FIRE HYDRANT
- EXISTING POWER POLE
- PROPOSED WATER
- PROPOSED STORM DRAIN
- PROPOSED CURB & GUTTER
- PROPOSED STORM DRAIN
- STORM DRAIN MANHOLE
- CATCH BASIN
- FLOW ARROW & GRADE
- GRADED SWALE
- STREET LIGHT
- TOP OF SLOPE
- TOE OF SLOPE
- CONCRETE PAVEMENT
- PROPOSED RETAINING WALL
- PATH OF TRAVEL
- LINE OF SIGHT





VENTANA PA-4
JOHN PREVITI AVE. FONTANA, CA

SHEET INDEX	
SHEET NO.	DESCRIPTION
C-1	CONCEPTUAL GRADING PLAN
C-2	CONCEPTUAL GRADING CROSS-SECTIONS
C-3	CONCEPTUAL UTILITY PLAN
C-4	TENTATIVE PARCEL MAP
C-5	TYPICAL STREET CROSS-SECTION

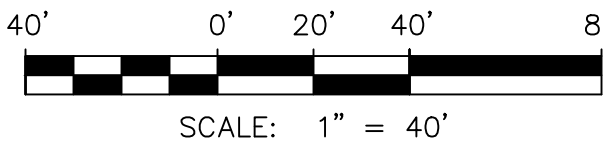


FUSCOE
ENGINEERING
3257 E Guasti Rd, Suite 300
Ontario, California 91761
909.581.0676
fuscoe.com

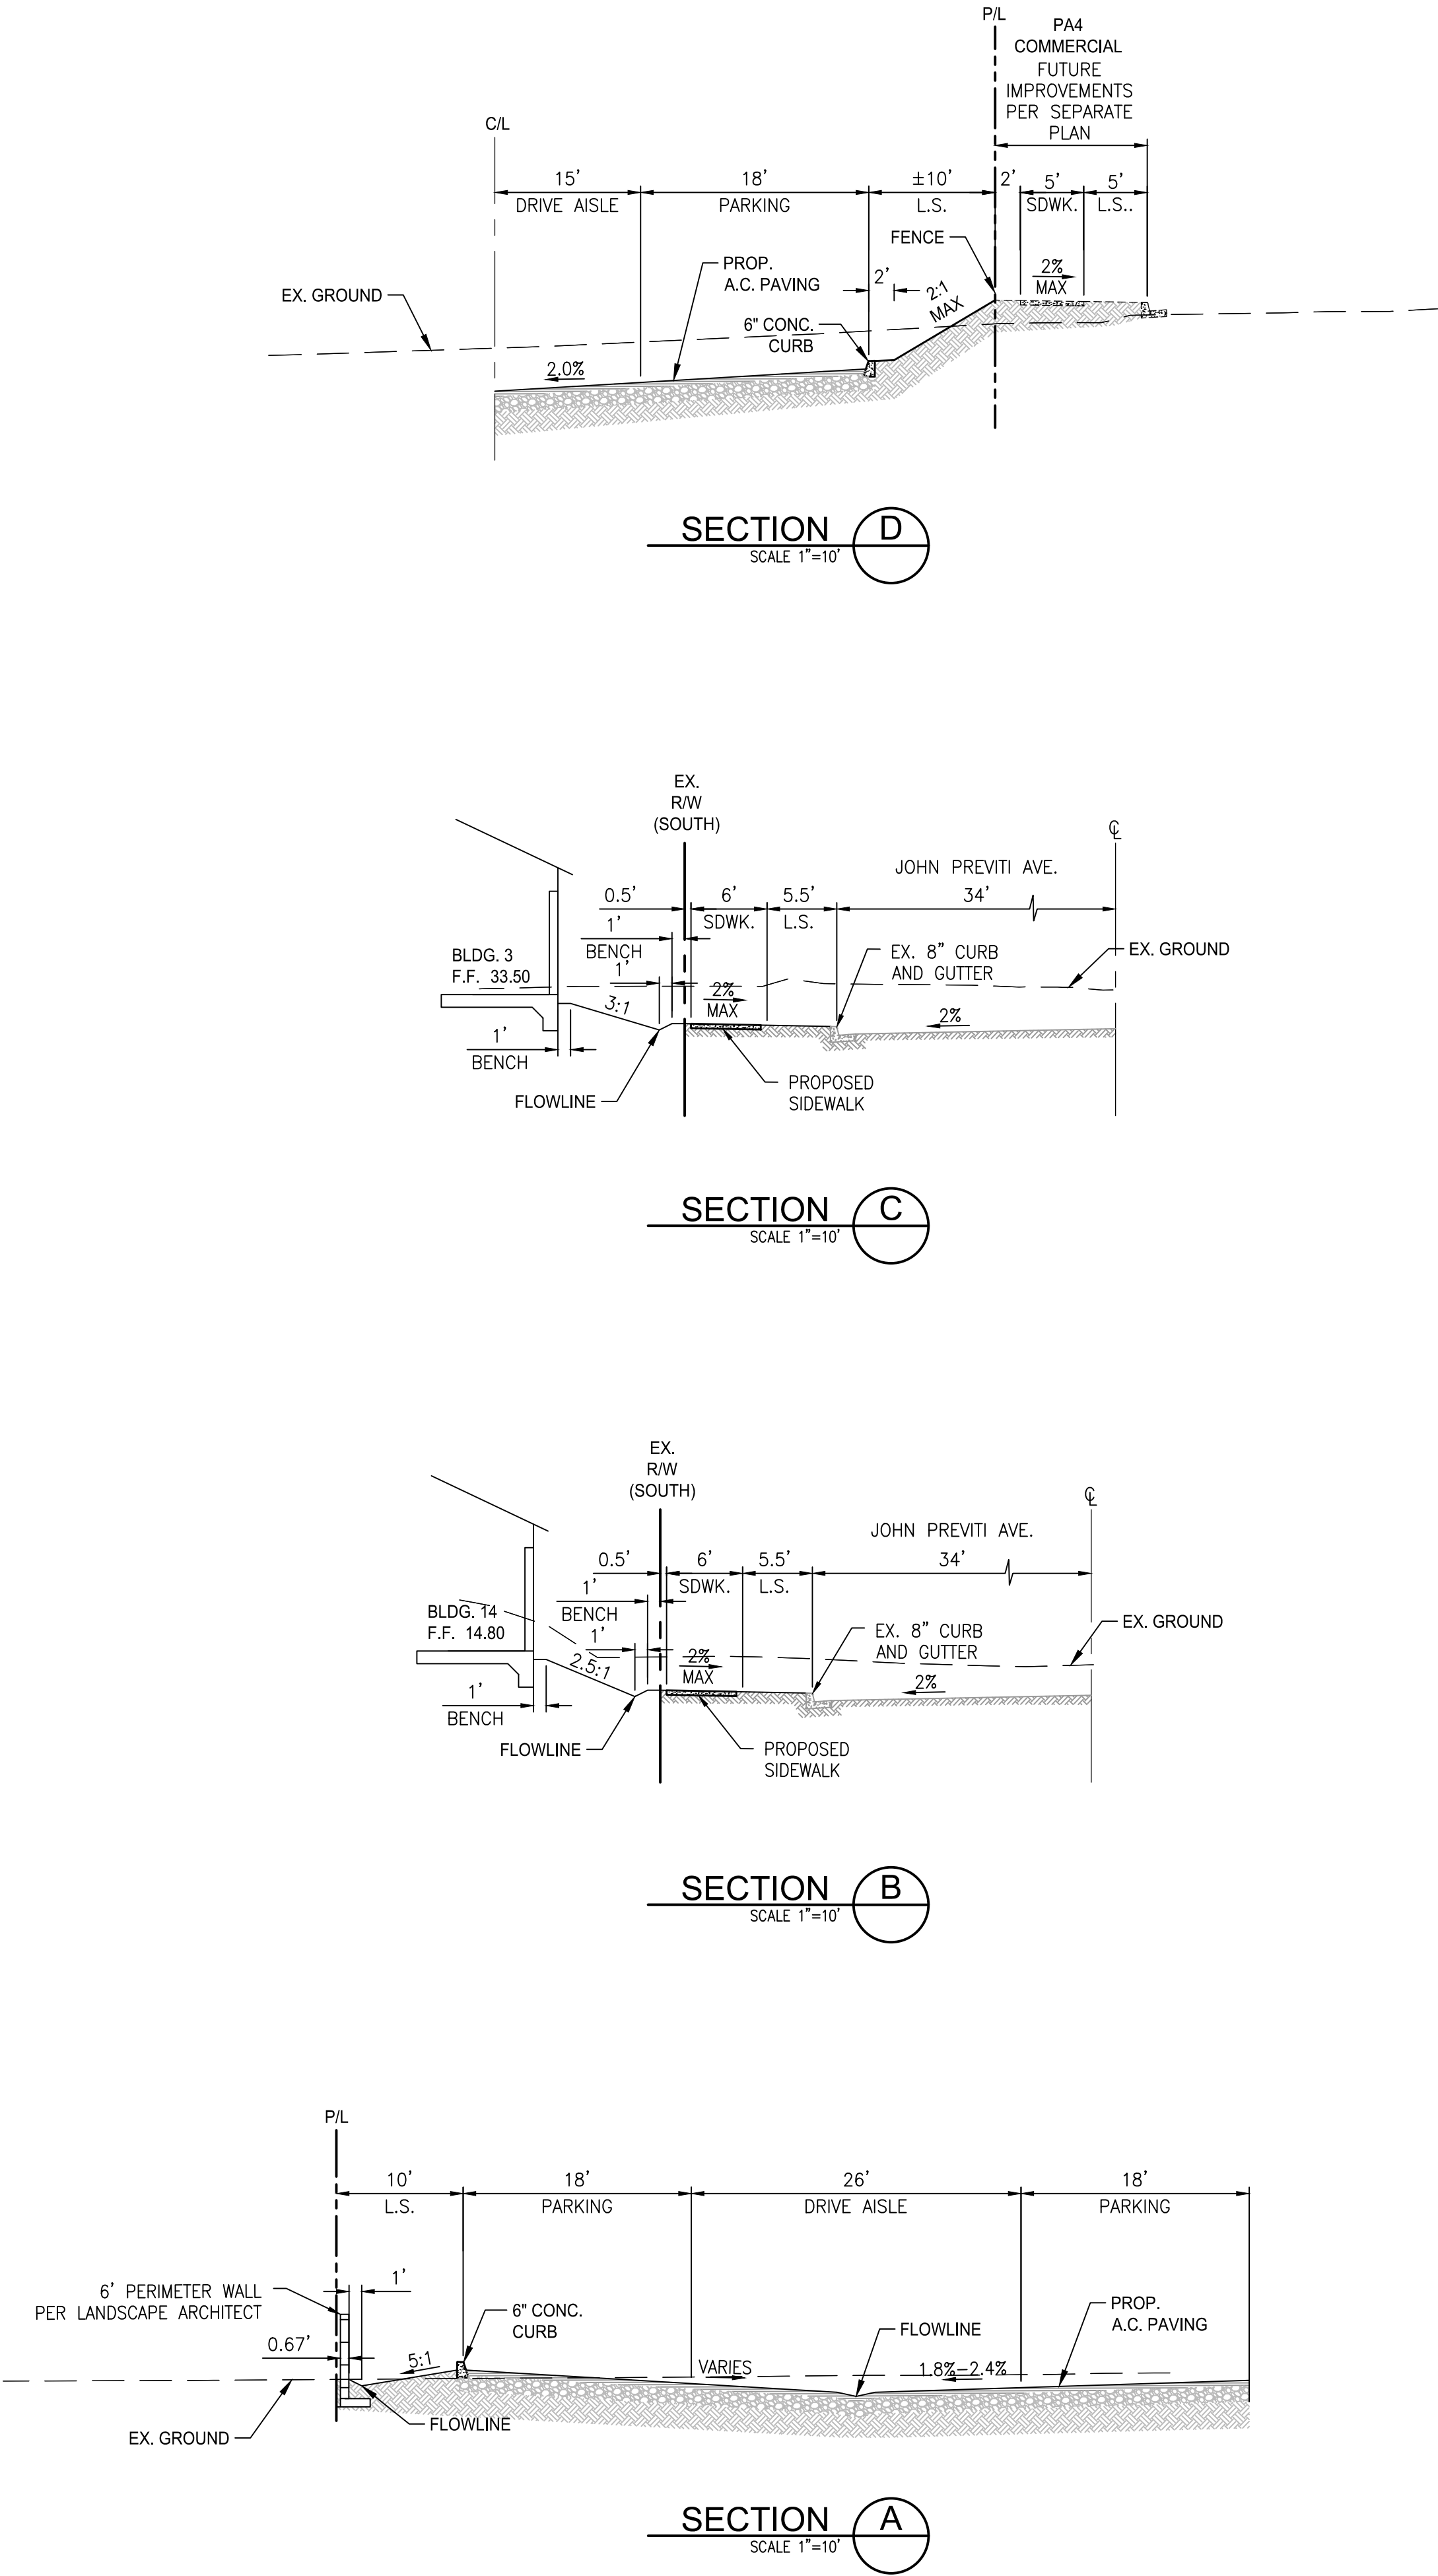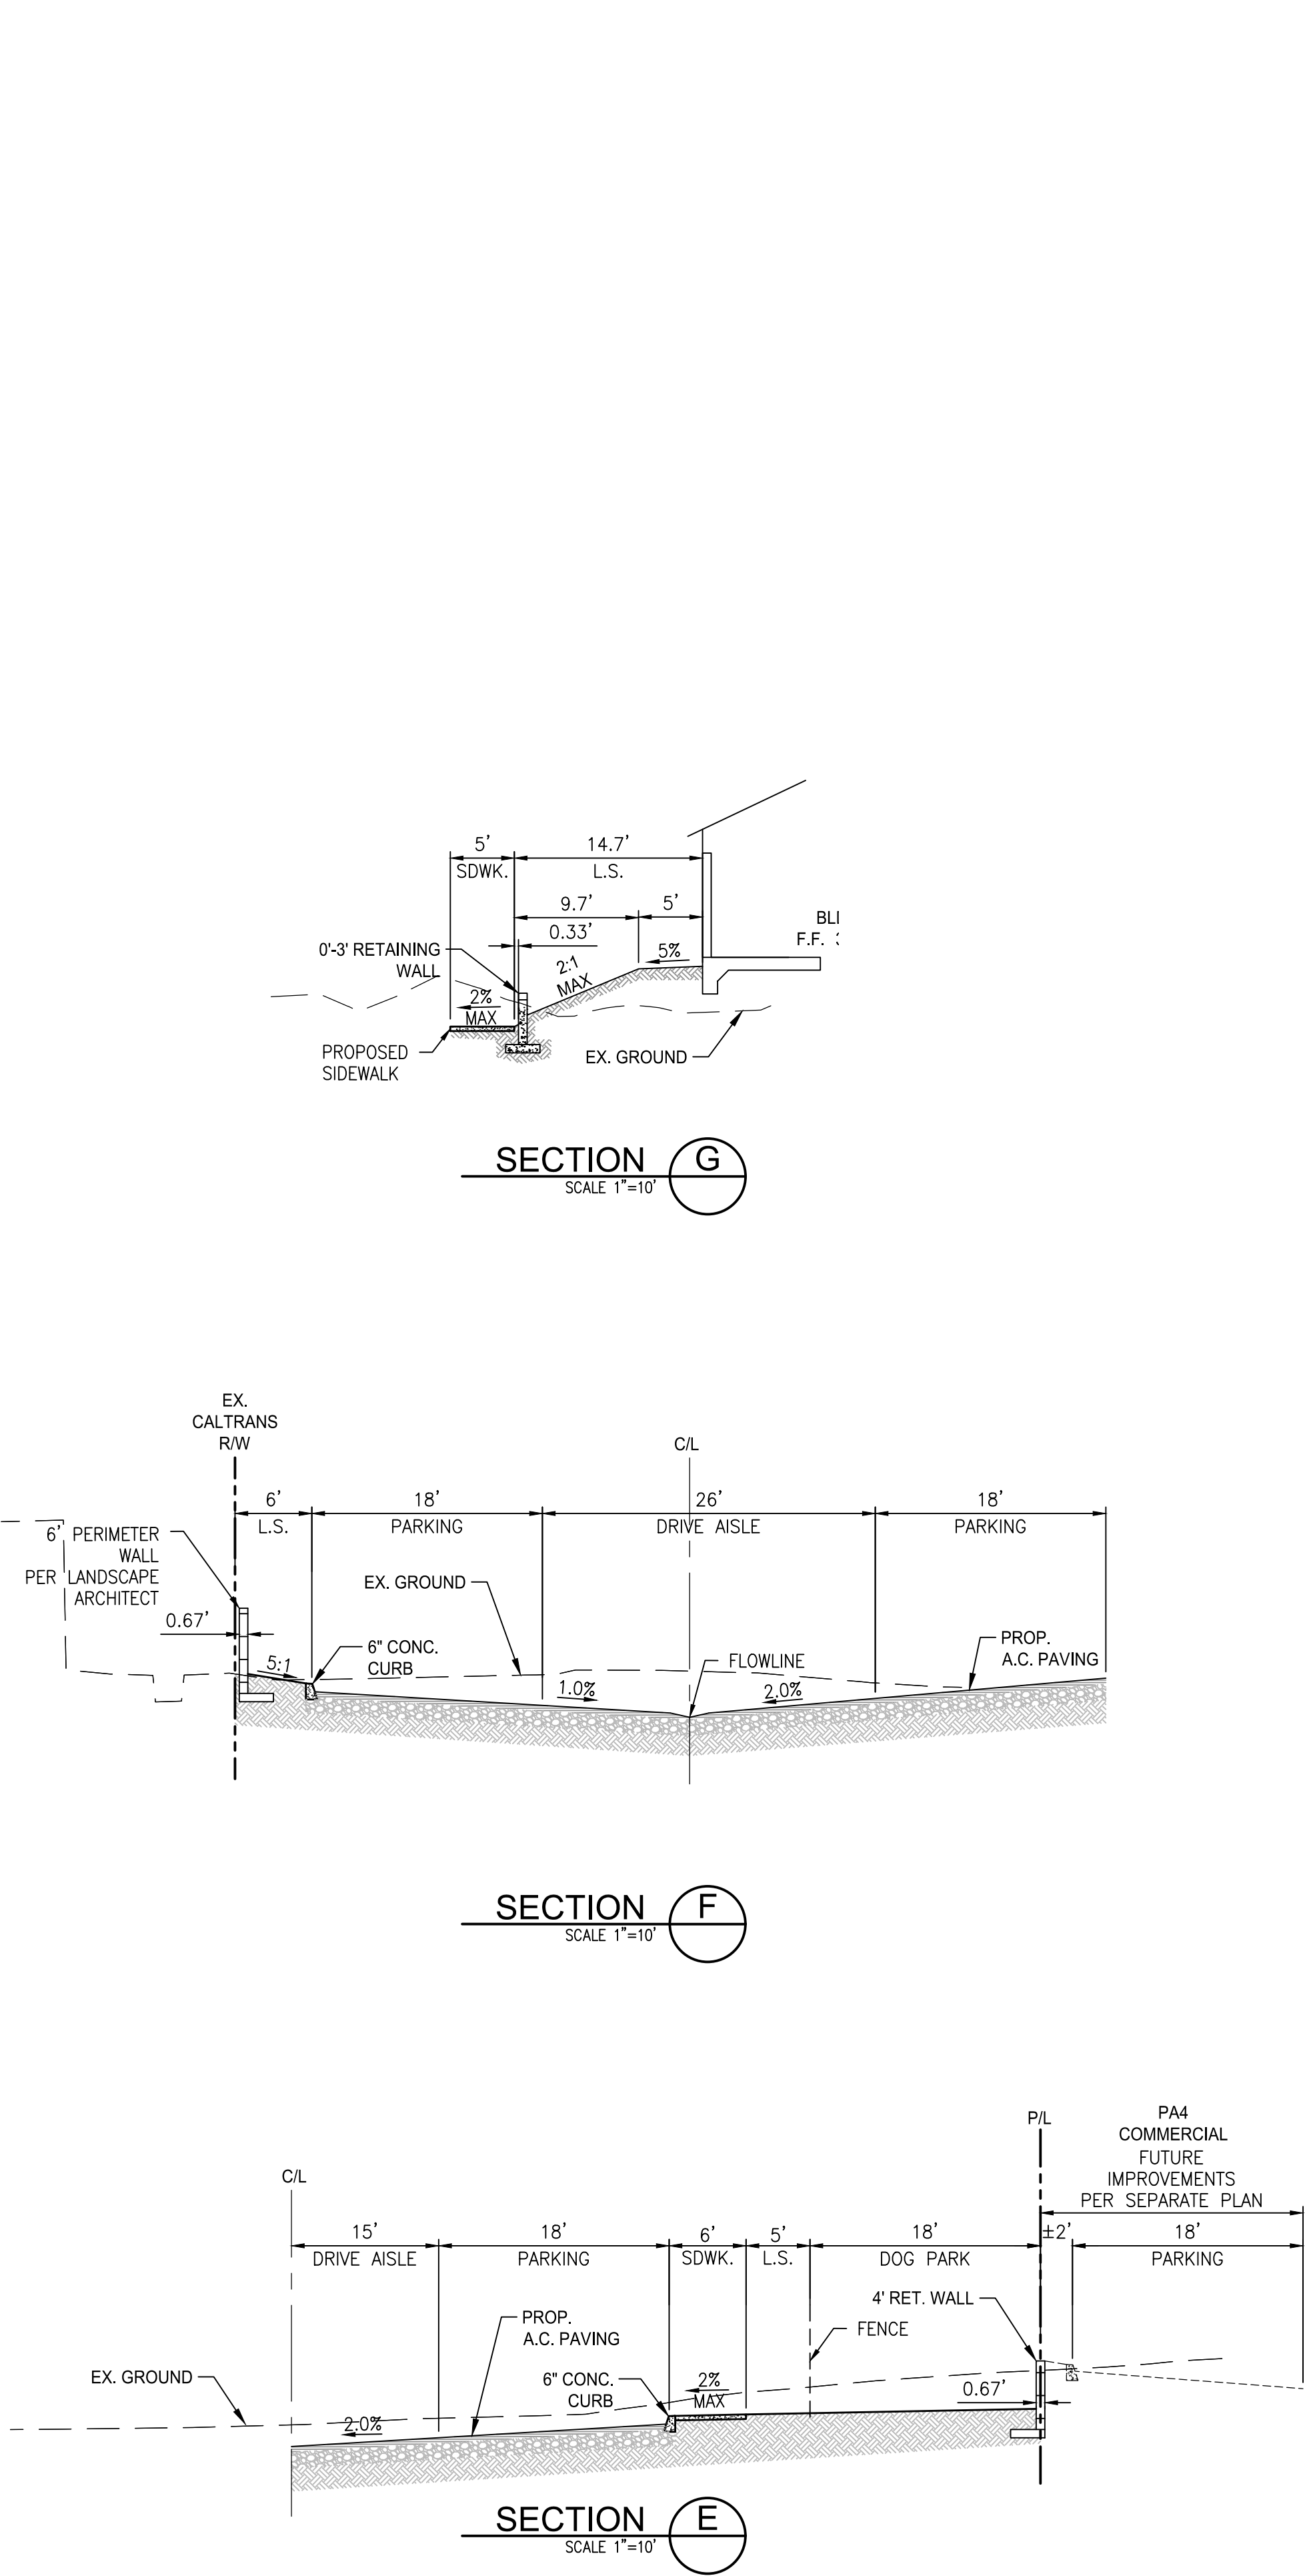

ABBREVIATIONS

A.C., AC	ASPHALT CONCRETE
AC	ACRE
A.B.	AGGREGATE BASE
BC	BEGIN OF CURVE
BCR	BEGIN OF CURB RETURN
BVC	BEGIN VERTICAL CURVE
CF	CURB FACE
CB	CATCH BASIN
C/G	CURB & GUTTER
CL, CL, CL	CENTER LINE
CONC.	CONCRETE
CY	CUBIC YARD
DW, W	DOMESTIC WATER, WATER
DWY	DRIVEWAY
E.A., EA	EACH
EC	END OF CURVE
ECR	END OF CURB RETURN
EG	EXISTING GROUND
EL., ELEV	ELEVATION
EPC	EDGE OF PAVEMENT
ESMT.	EASEMENT
EVC	END VERTICAL CURVE
EX., EXIST.,(E)	EXISTING
FH	FIRE HYDRANT
FG	FINISH GRADE
FL	FLOWLINE
FS	FINISHED SURFACE
FW	FIRE WATER
GB	GRADE BREAK
HP	HIGH POINT
INV	INVERT
JT., JNT.	JOINT
L	LENGTH
L.F., LF	LINEAL FEET
LS.	LUMP SUM
LT	LEFT
MAX	MAXIMUM
MIN	MINIMUM
MH	MANHOLE
MPH	MILES PER HOUR
(N)	NEW
N.T.S., NTS	NOT TO SCALE
PCC	POINT OF COMPOUND CURVE
P.C.C.	PORTLAND CEMENT CONCRETE
PI	POINT OF INTERSECTION
PRC	POINT OF REVERSE CURVE
P/L, PL	PROPERTY LINE
P.O.C.	POINT OF CONNECTION
PP	POWER POLE
PROP.	PROPOSED
P.U.E.	PUBLIC UTILITY EASEMENT
PVC	POLYVINYL CHLORIDE PIPE
PVT	PRIVATE
RT	RIGHT
RCB	REINFORCED CONCRETE BOX
RCP	REINFORCED CONCRETE PIPE
R/W	RIGHT OF WAY
RW	RETAINING WALL
SCE	SOUTHERN CALIFORNIA EDISON
SD	STORM DRAIN
SS	SEWER, SANITARY SEWER
S, SW, SS	SIMILAR
SIM.	SQUARE FEET
SF, S.F.	STATION
STA	TOP OF CURB
TC	TYPICAL
TYP., TYP	TYPICAL
W, DW	WATER, DOMESTIC WATER
VCP	VITRIFIED CLAY PIPE

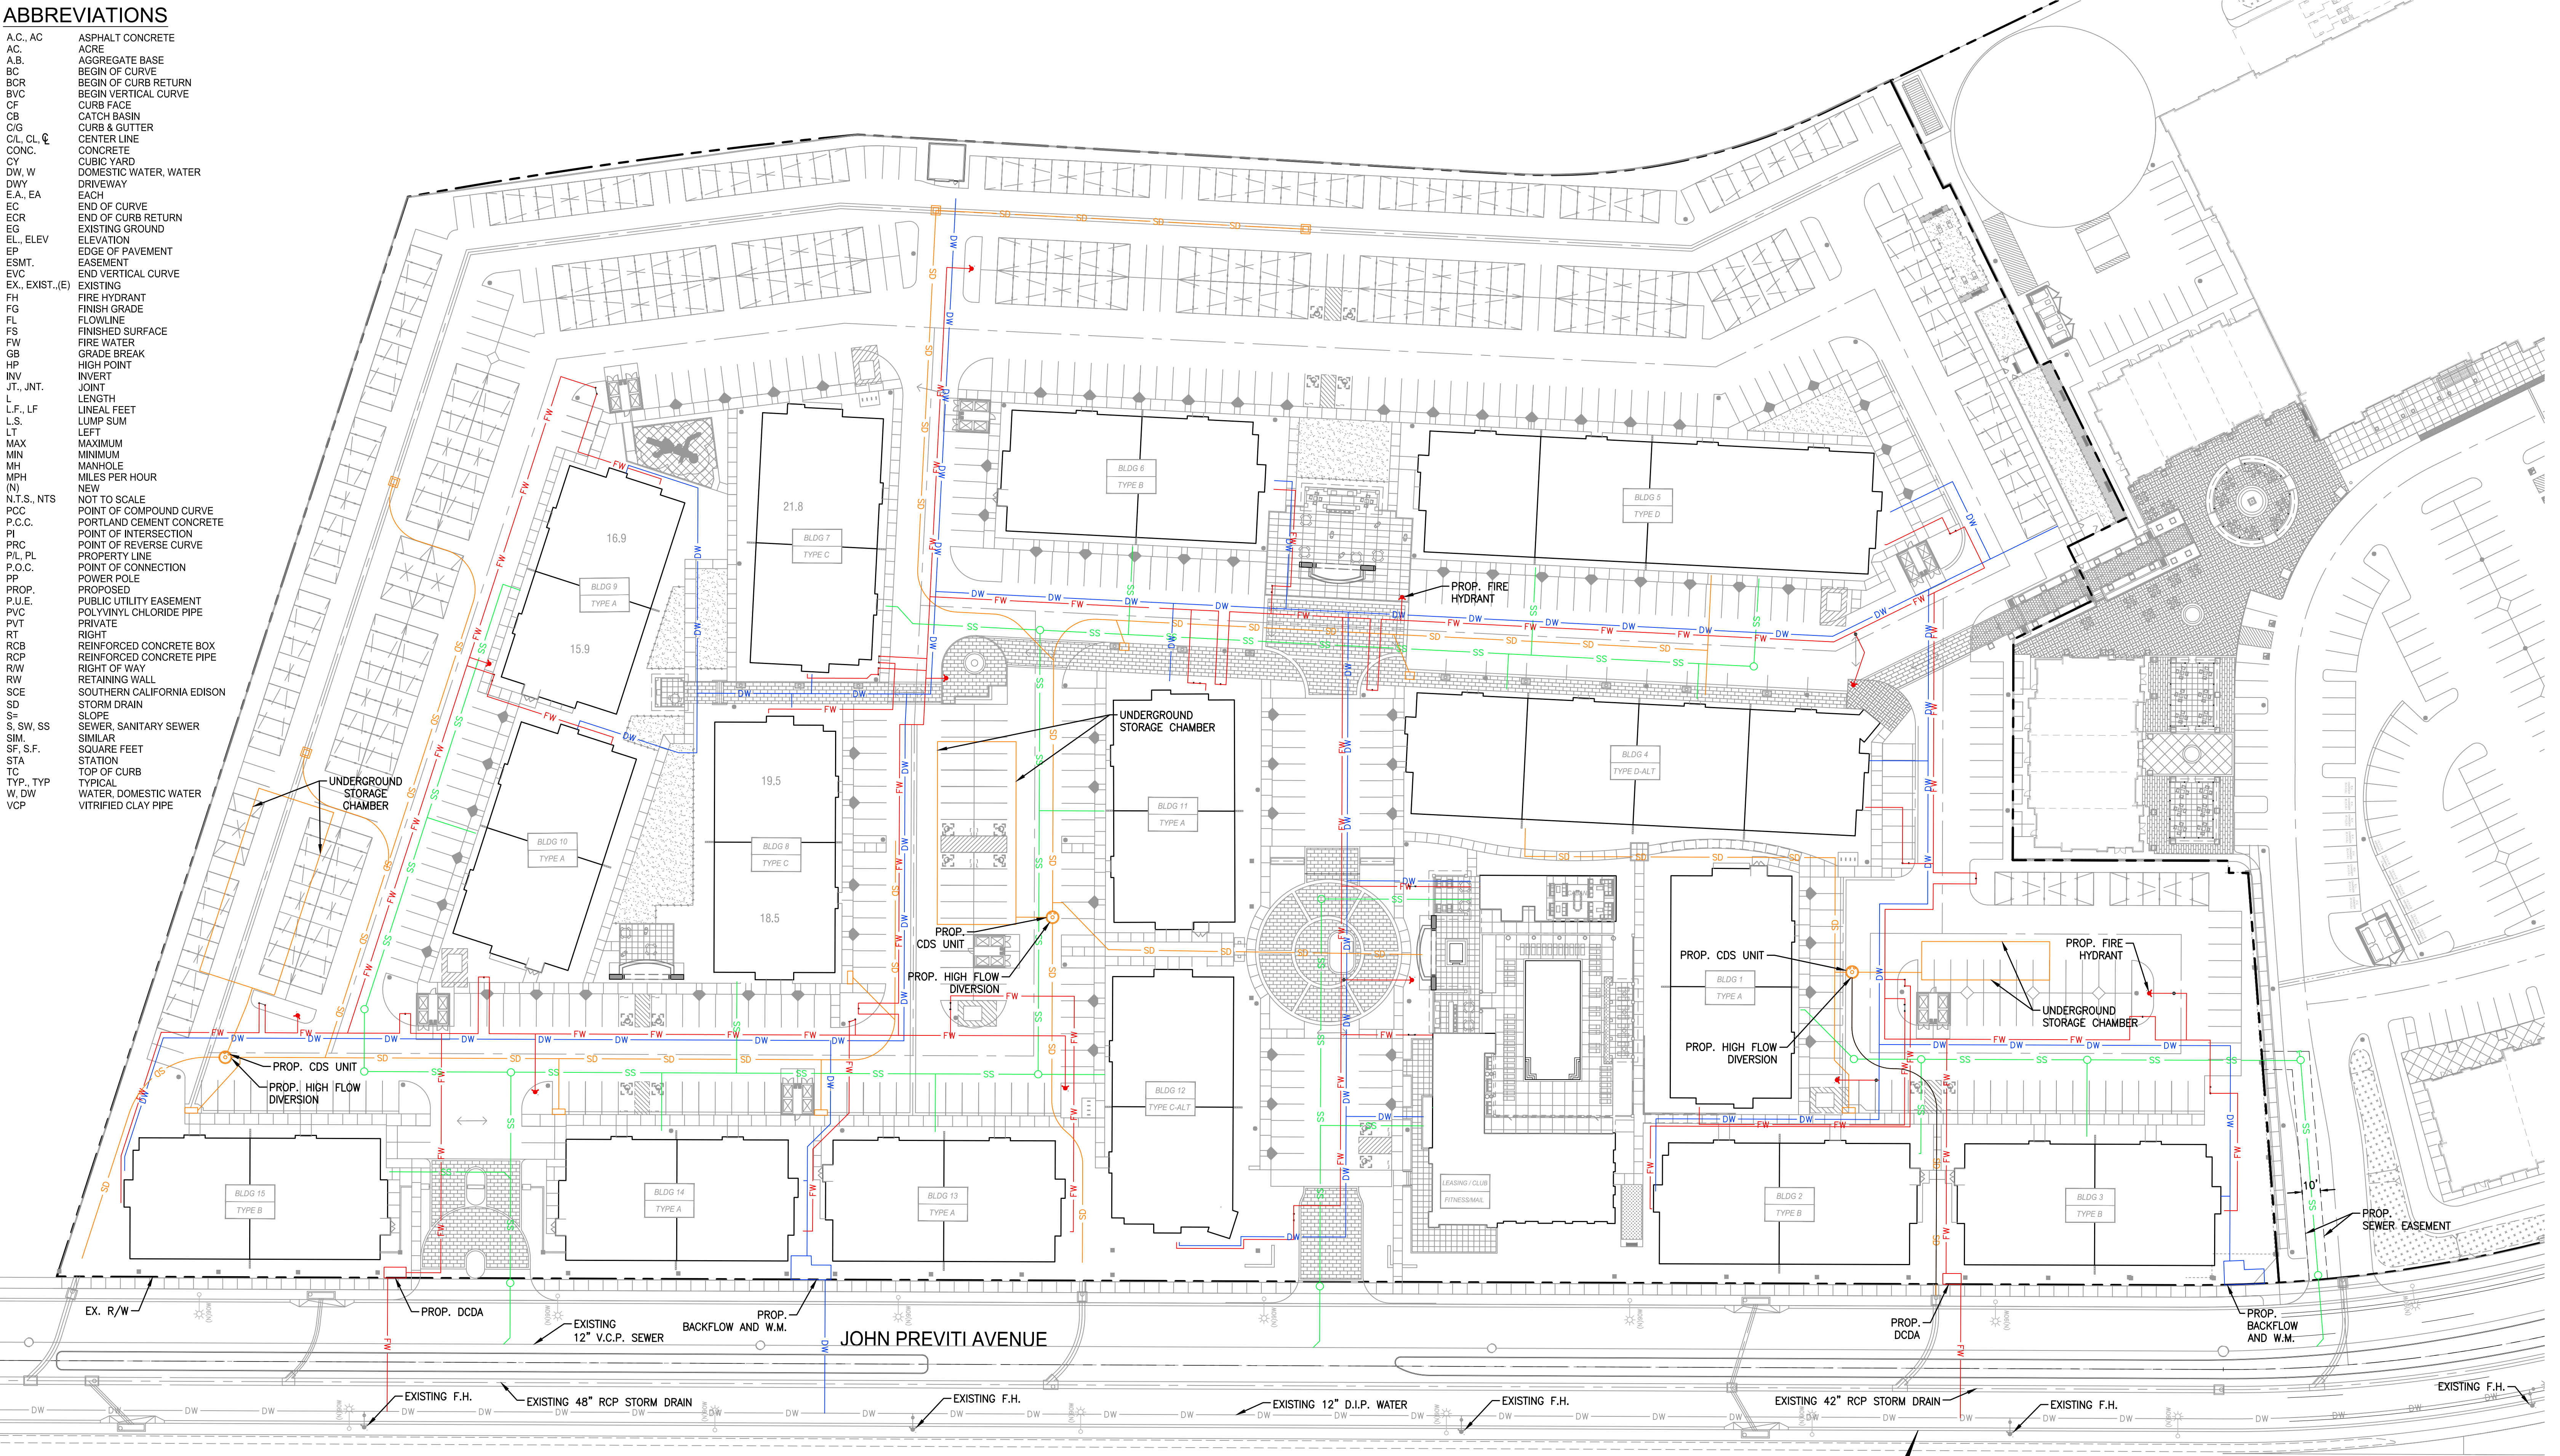


LEGEND:



DW	PROPOSED WATER LINE
FW	PROPOSED FIRE WATER LINE
SS	PROPOSED SEWER
SD	PROPOSED STORM DRAIN
⬇	PROPOSED FIRE HYDRANT
⊕	PROPOSED POST INDICATOR VALVE (PIV)
⊕	PROPOSED FIRE DEPARTMENT CONNECTION (FDC)
---	EXISTING WATER LINE
---	EXISTING SEWER
---	EXISTING STORM DRAIN LINE



VENTANA PA-4
JOHN PREVITI AVE. FONTANA, CA

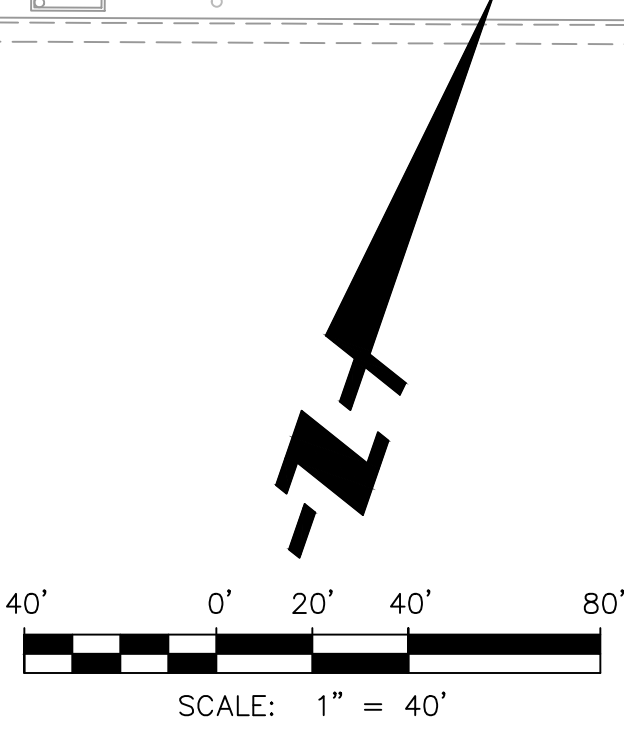

C-3

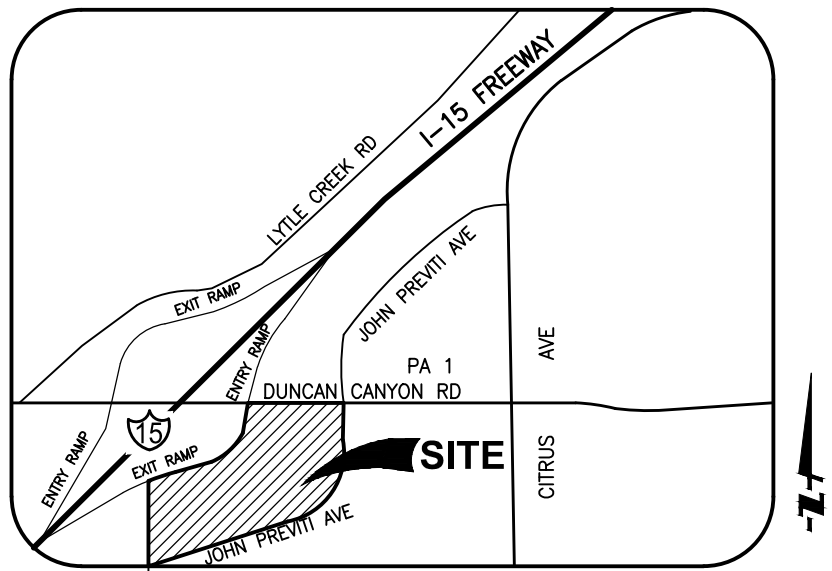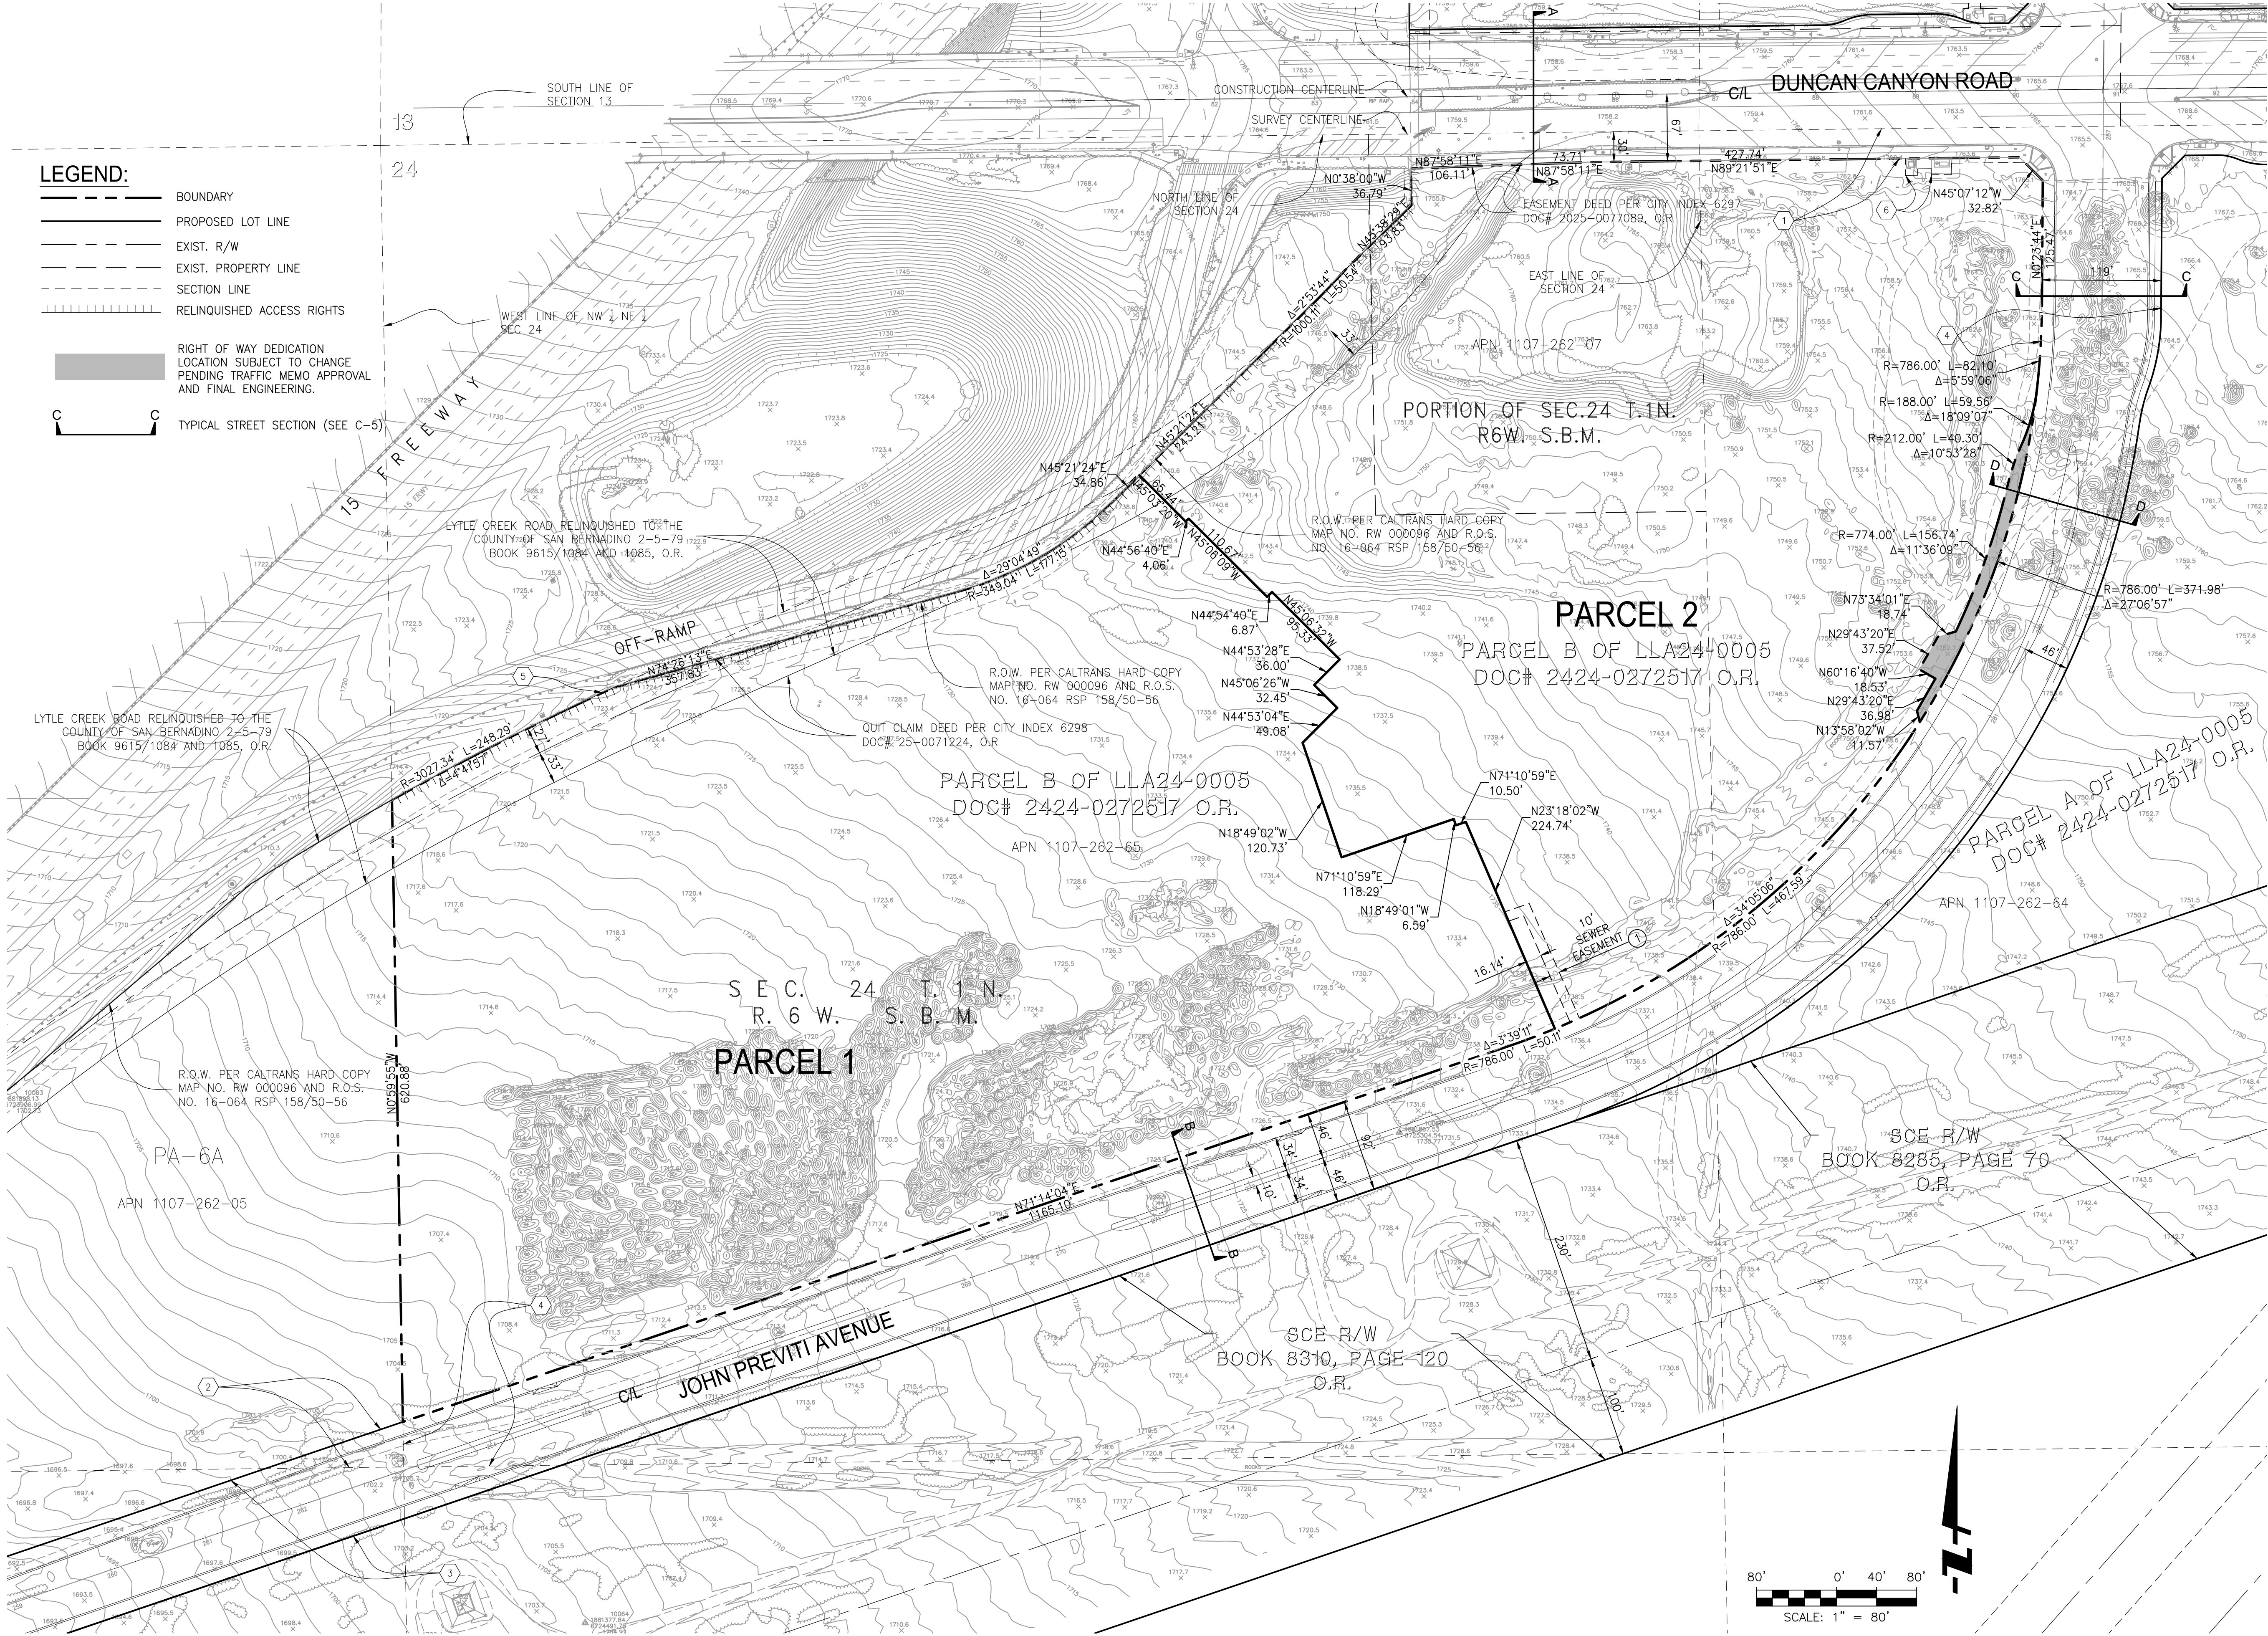

VICINITY MAP
NOT TO SCALE

LEGAL DESCRIPTION:
PARCEL B OF LOT LINE ADJUSTMENT LLA24-0005, IN THE CITY OF FONTANA, COUNTY OF SAN BERNARDINO, STATE OF CALIFORNIA, PER DOCUMENT #2024-0272517, IN THE OFFICE OF THE COUNTY RECORDER OF SAID COUNTY, TOGETHER WITH A PORTION OF THE NORTHWEST QUARTER OF THE NORTHEAST QUARTER OF SECTION 24, TOWNSHIP 1 NORTH, RANGE 6 WEST, SAN BERNARDINO MERIDIAN, ACCORDING TO THE OFFICIAL PLAT THEREOF.

BASIS OF BEARINGS
THE BEARINGS SHOWN HEREON ARE BASED THE ON NORTH AMERICAN DATUM OF 1983 (NAD-83), SHOWN IN TERMS OF THE CALIFORNIA COORDINATE SYSTEM OF 1983 (CCS-83), ZONE V (2011.00 EPOCH DATE) AS DERIVED BY POSITIONS PUBLISHED BY CSRC. ALL COORDINATE VALUES WERE SCALED TO GROUND BY APPLYING AN AVERAGE COMBINATION FACTOR AS DETERMINED BY FEI POINTS 11012, 11014, 11022, 11025, 11029, AND 11034 AND HOLDING THE COMPUTED GRID COORDINATE ON POINT 11015. INVERSES BETWEEN PROJECT COORDINATES WILL PRODUCE GROUND DISTANCES. TO OBTAIN GRID DISTANCES MULTIPLY GROUND DISTANCES BY 0.999888867

BENCHMARK
THE CONTOURS AND ELEVATIONS SHOWN HEREON ARE BASED ON THE FOLLOWING BENCH MARK:
BM NO.: EV9274 ELEV.: 1508.56' (NGS BENCH MARK)
DATUM: NAVD 88 1993 ADJ

OWNER
HD04, LLC, A NEW MEXICO LIMITED LIABILITY COMPANY
THE PREVITI GROUP
2151 E. CONVENTION CENTER WAY, SUITE 114
ONTARIO, CALIFORNIA 91764
PHONE: 909-354-8092
EMAIL: SKING@THEPREVITIGROUP.COM
CONTACT: STEPHEN KING SENIOR PROJECT MANAGER

ZONING
VENTANA SPECIFIC PLAN
ASSESSORS PARCEL NUMBERS
1107-262-07& 1107-262-65

- EXISTING EASEMENT NOTES:**
- AN EASEMENT TO THE CITY OF FONTANA FOR STREET, HIGHWAY AND PUBLIC UTILITY PURPOSES AND INCIDENTAL PURPOSES IN THE DOCUMENT RECORDED OCTOBER 19, 2021 AS INSTRUMENT NO. 2021-473028 O.R.
 - STREET EASEMENT TO THE CITY PER INST. NO. 2021-0147450.
 - STREET EASEMENT TO THE CITY PER INST. NO. 2021-0555720.
 - STREET EASEMENT TO THE CITY PER INST. NO. 2022-0073488.
 - THE FACT THAT THE OWNERS HAVE NO RIGHT OF VEHICULAR ACCESS TO INTERSTATE HWY 15 EXCEPT THE PUBLIC RIGHT TO TRAVEL SAME, SAID RIGHTS HAVE BEEN RELINQUISHED BY AN INSTRUMENT RECORDED 9/10/1976, IN BOOK 9009 PAGE 656, OF OFFICIAL RECORDS.
 - RIGHT OF WAY EASEMENT TO SCE PER INST. NO. 2024-0293382 O.R.

PROPOSED EASEMENT NOTES:

- 10' SEWER EASEMENT IS IN FAVOR OF PARCEL 1

**TENTATIVE
PARCEL MAP
NO. 21013**
IN THE CITY OF FONTANA,
COUNTY OF SAN BERNARDINO,
STATE OF CALIFORNIA



VENTANA PA-4
JOHN PREVITI AVE. FONTANA, CA

PROPOSED LOTS	
PARCEL NUMBER	NET AREA
PARCEL 1	14.55 (AC)
PARCEL 2	11.65 (AC)
JPA R/W DEDICATION	0.09 (AC)
TOTAL	26.29 (AC)

ENGINEER'S STATEMENT:


THIS MAP HAS BEEN PREPARED UNDER MY SUPERVISION AS DIRECTED BY THE RECORD OWNER AND DEVELOPER OF THE PROPERTY DESCRIBED HEREON.

STEVEN L. ELLIS, RCE 47255 DATE _____




**FUSCOE
ENGINEERING**
3257 E Guasti Rd, Suite 300
Ontario, California 91761
909.581.0676
fuscoe.com


C-4

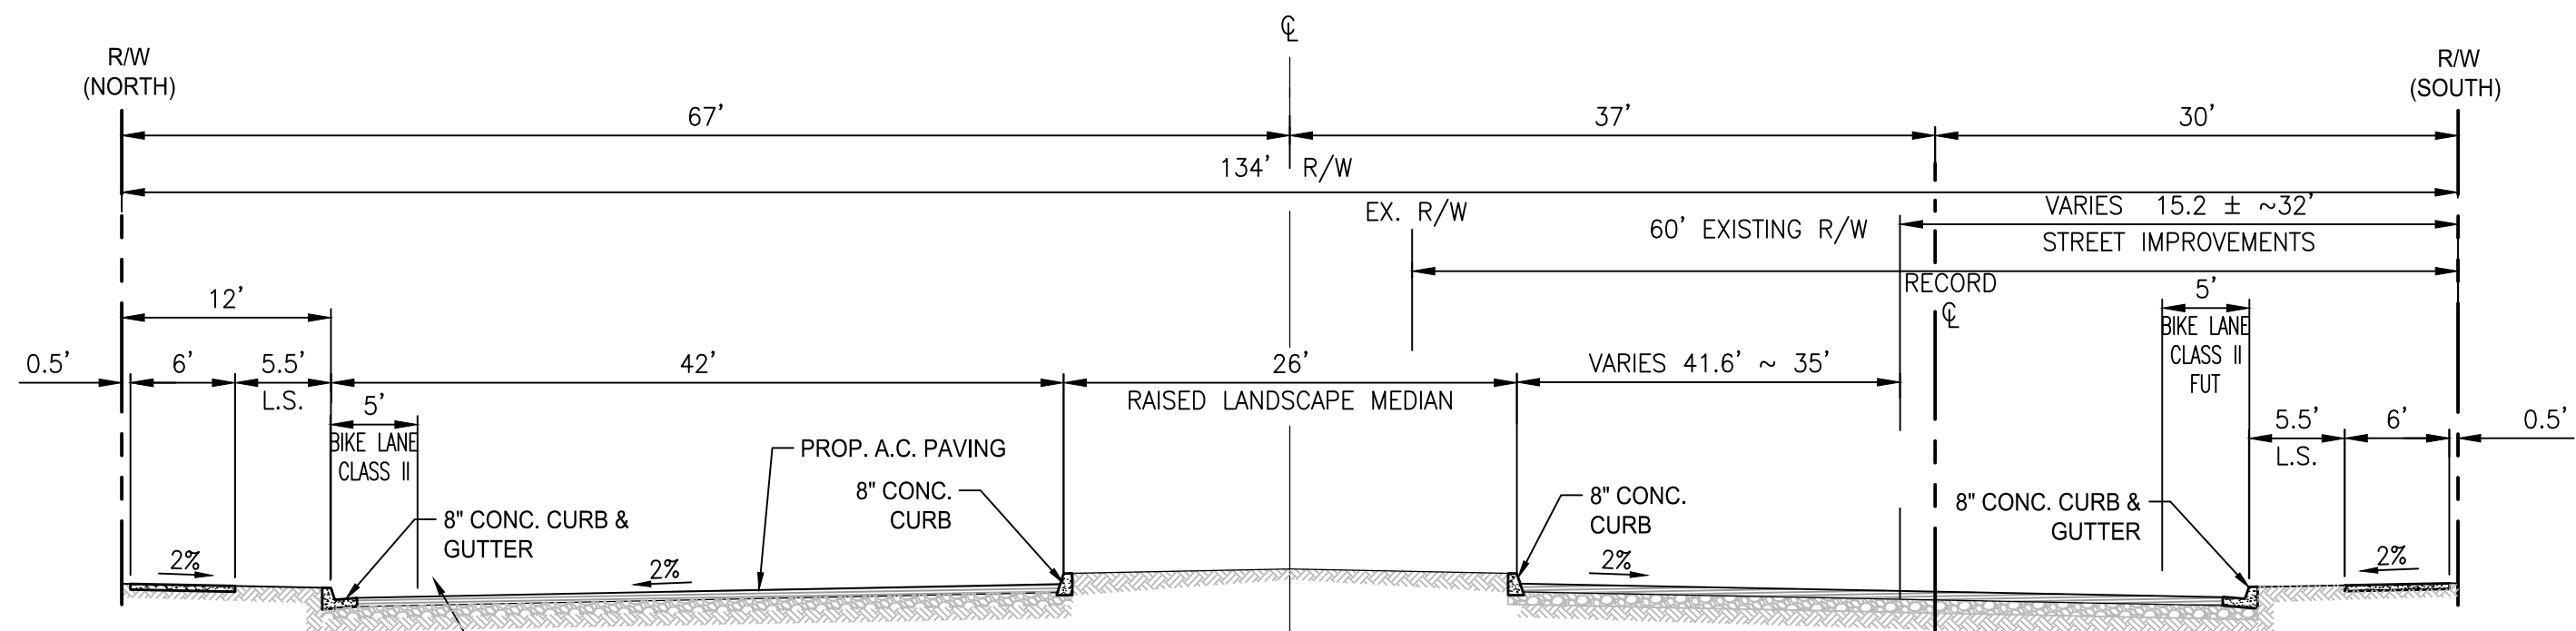


TYPICAL SECTION A
SCALE: 1"=10'
DUNCAN CANYON ROAD
T.I.=11.0

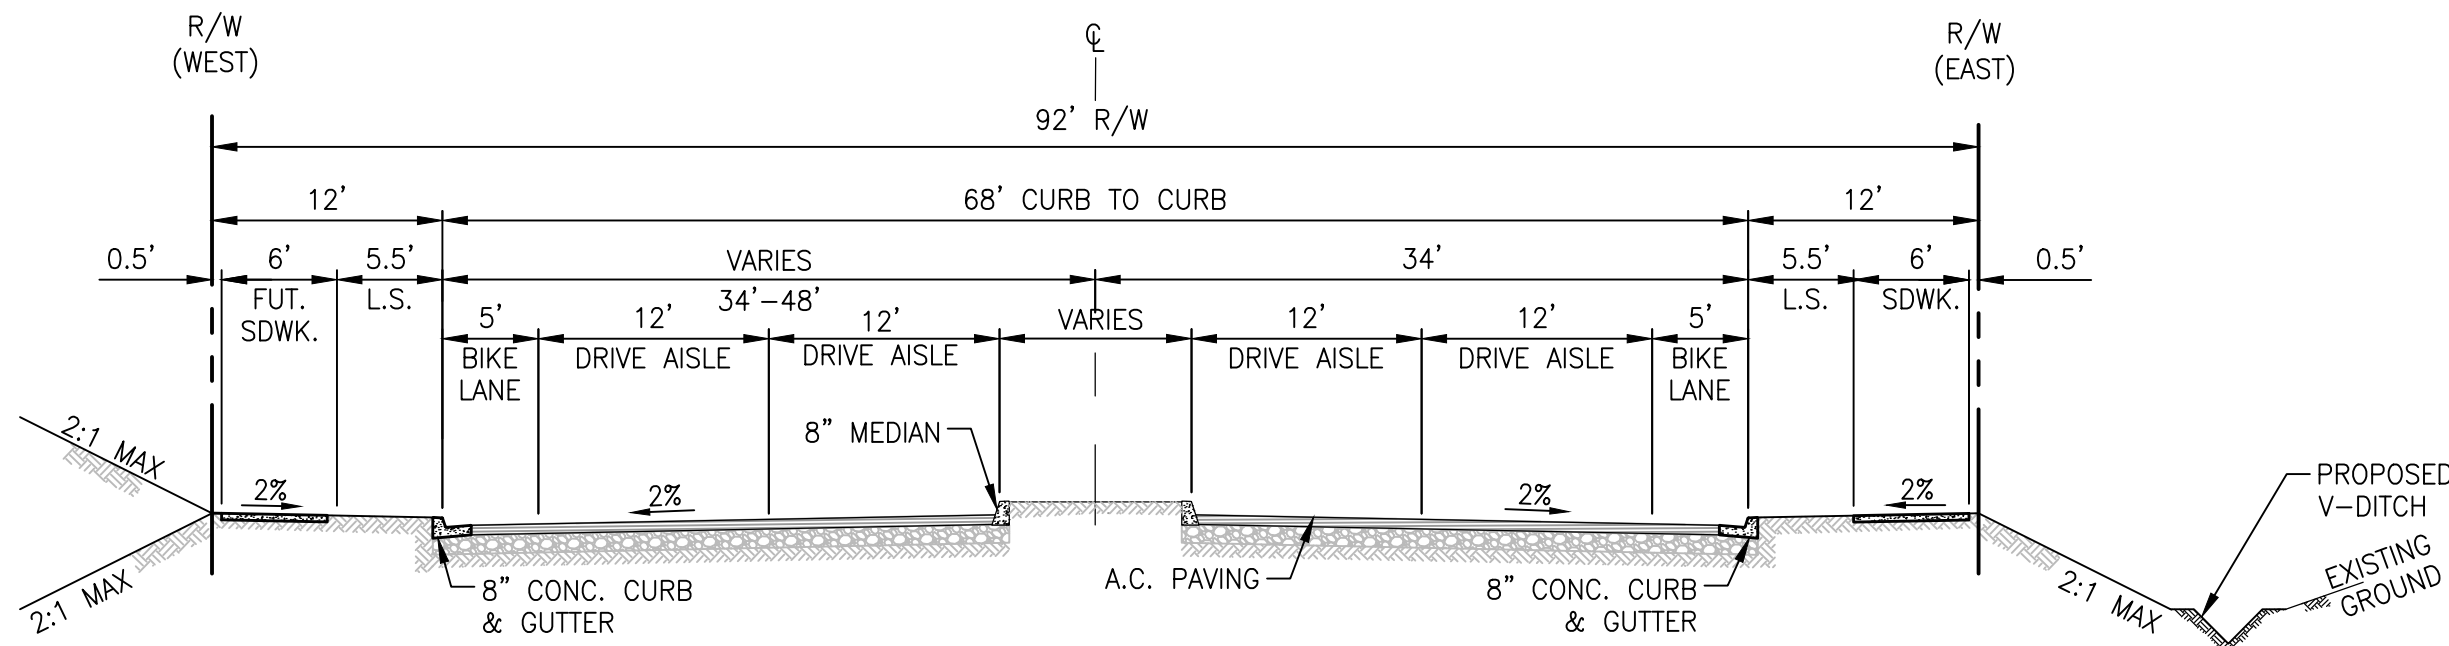

SECONDARY HIGHWAY SECTION B
SCALE: 1"=10'
JOHN PREVITI AVENUE
T.I.=9.0

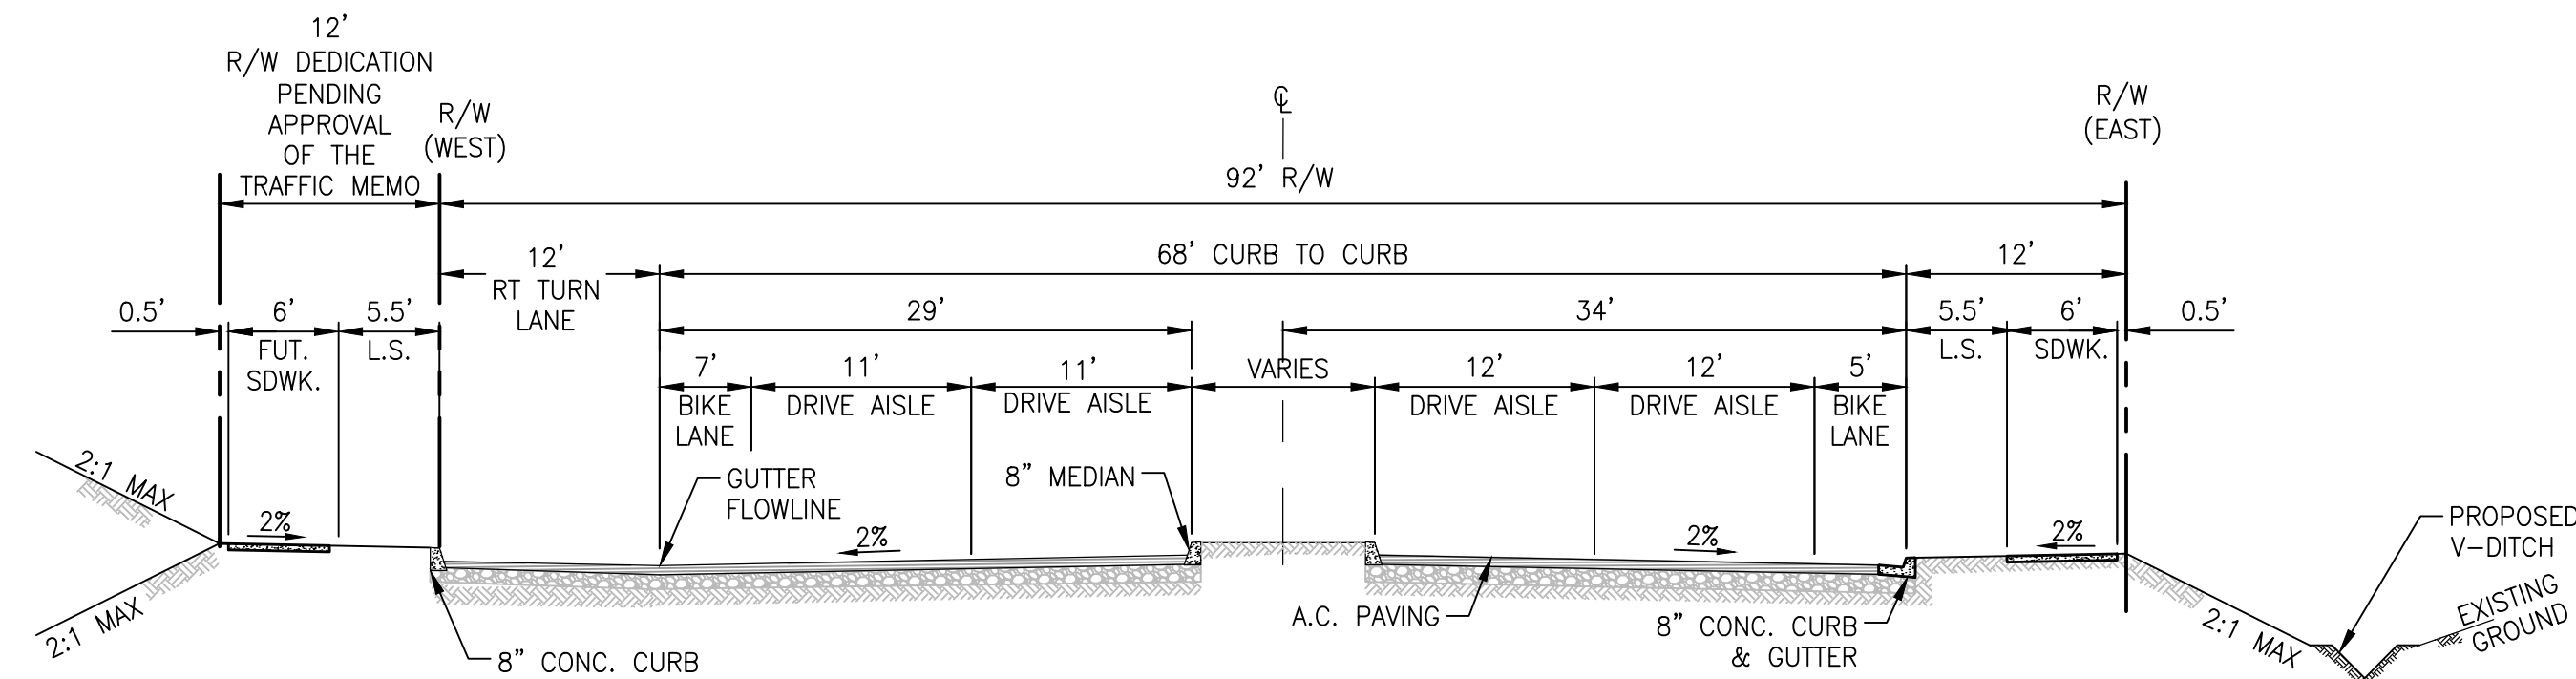

SECONDARY HIGHWAY SECTION D
SCALE: 1"=10'
JOHN PREVITI AVENUE
T.I.=9.0

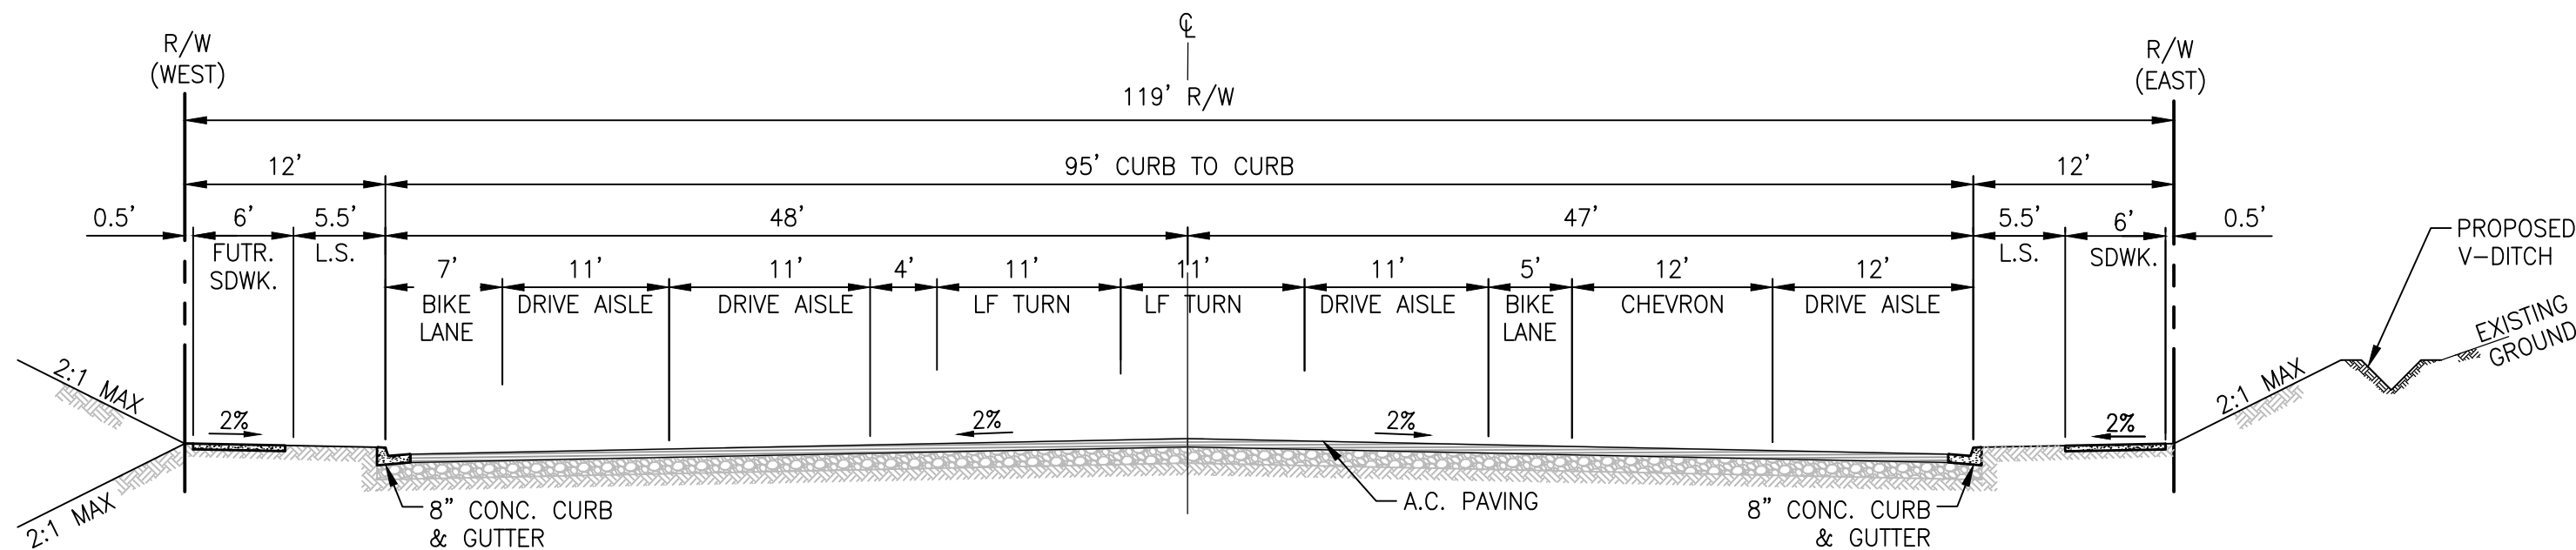

SECONDARY HIGHWAY SECTION C
SCALE: 1"=10'
JOHN PREVITI AVENUE
T.I.=9.0




VENTANA PA-4
JOHN PREVITI AVE. FONTANA, CA

ENGINEER'S STATEMENT:

THIS MAP HAS BEEN PREPARED UNDER MY SUPERVISION AS DIRECTED BY THE RECORD OWNER AND DEVELOPER OF THE PROPERTY DESCRIBED HEREON.

STEVEN L. ELLIS, RCE 47255 DATE _____

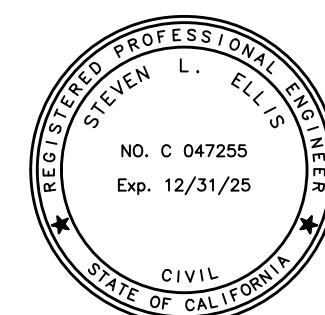

**TENTATIVE
PARCEL MAP
NO. 21013**
IN THE CITY OF FONTANA,
COUNTY OF SAN BERNARDINO,
STATE OF CALIFORNIA



3257 E Guasti Rd, Suite 300
Ontario, California 91761
909.581.0676

fuscocoe.com

C-5



- LEGEND**
- ① PRIMARY ENTRY
 - ② SECONDARY ENTRY
 - ③ PEDESTRIAN PASEO
 - ④ THEMATIC ARCHWAY - PER ARCH
 - ⑤ MAINTENANCE BLDG.
 - ⑥ CLOCK TOWER - PER ARCH
 - ⑦ SMALL PLAZA ALONG PEDESTRIAN PASEO W/ FOCAL TREE
 - ⑧ TRASH ENCLOSURE
 - ⑨ DOG PARK
 - ⑩ TOT LOT
 - ⑪ LITTLE PARK
 - ⑫ BIKE RACK
 - ⑬ PYLON SIGN (OFF-SITE)



CONCEPTUAL LANDSCAPE SITE PLAN

L1

The Previti Group
2151 E. Convention Center Way, Suite 114
Ontario, California 917864

Ventana PA-4 Apartments
FONTANA, CALIFORNIA



SITESCAPES
Landscape Architecture & Planning
3190-92 Airport Loop Drive
Costa Mesa, CA 92626
(949) 644-9370 FAX: (714) 210-3140

JOB NO.: 25-018
DATE: 12-09-25




MAIN ENTRY



SPA AREA



LEASING OFFICE/PLAZA

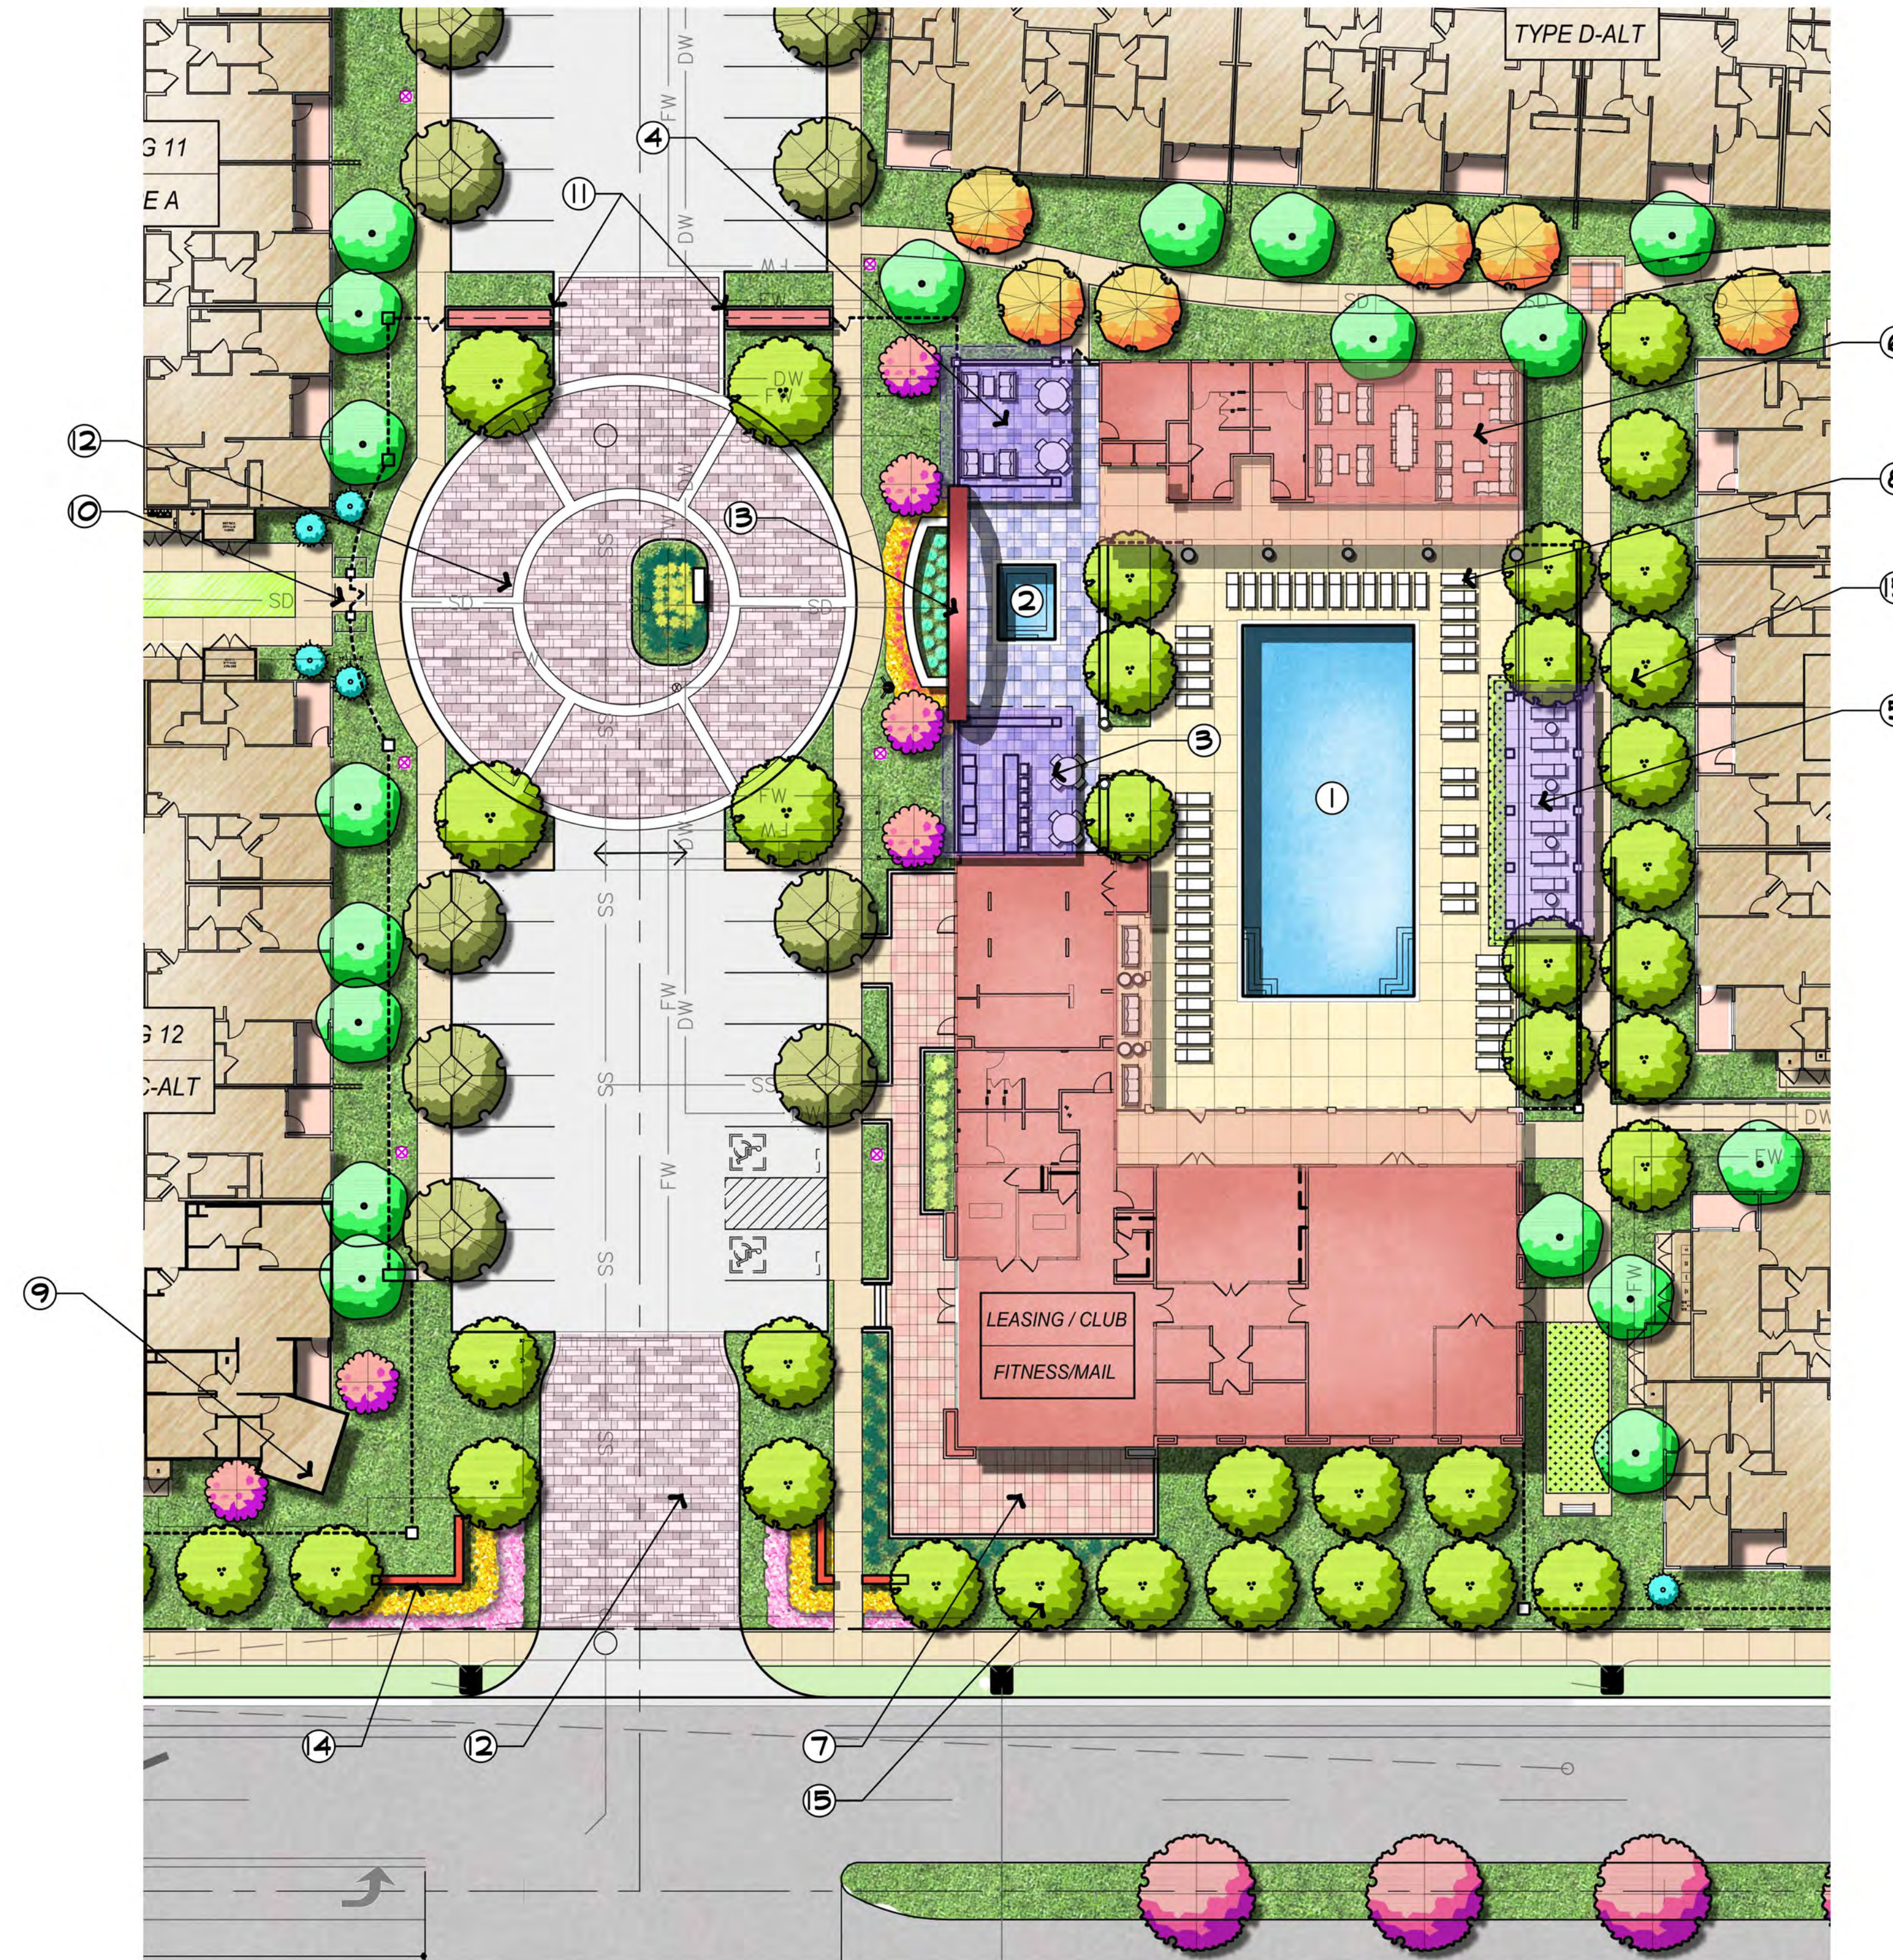


RECREATIONAL AREA

LEGEND

- ① POOL
- ② SPA
- ③ OUTDOOR KITCHEN AREA
 - BBQS
 - BAR HEIGHT SEATING
 - SHADE STRUCTURE
- ④ COVERED SEATING AREA
- ⑤ COVERED LOUNGE AREA
- ⑥ CABANA - PER ARCH
- ⑦ LEASING PLAZA
- ⑧ SUN DECK
- ⑨ CLOCK TOWER - PER ARCH
- ⑩ DECORATIVE PORTAL
- ⑪ ENTRY VEHICULAR GATE
- ⑫ ENHANCED PAVING AT ENTRY
- ⑬ THEMATIC ARCHWAY - PER ARCH
- ⑭ PROJECT I.D. SIGN WALL
- ⑮ OLIVE GROVE CONCEPT



POOL AREA

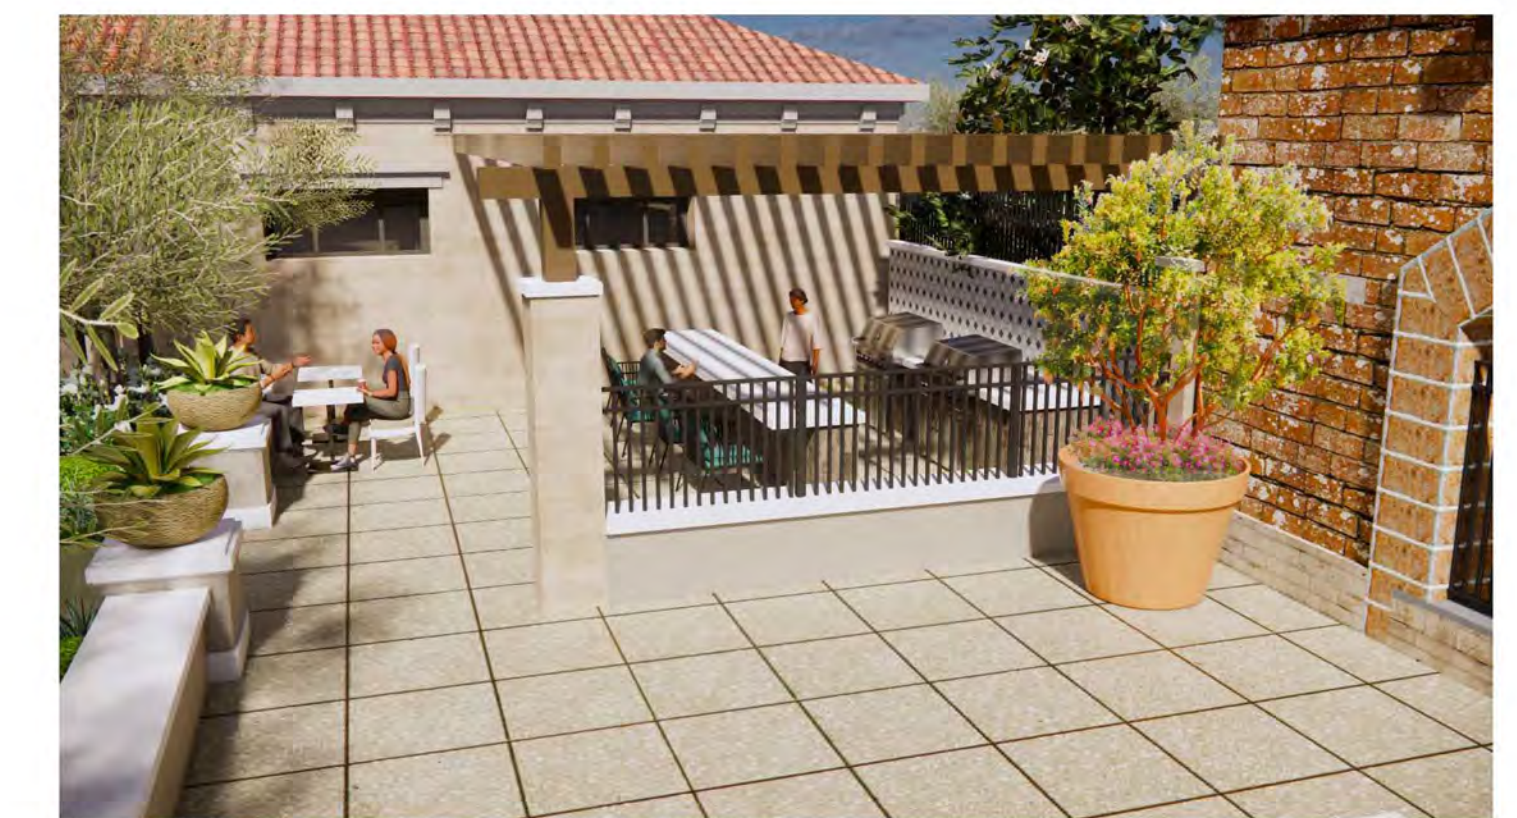

OUTDOOR KITCHEN



YOGA AREA

CONCEPTUAL LANDSCAPE ENLARGEMENT PLAN

L2

The Previti Group

2151 E. Convention Center Way, Suite 114
Ontario, California 917864

Ventana PA-4 Apartments

FONTANA, CALIFORNIA



JOB NO.: 25-018
DATE: 12-09-25



DOG PARK & "LITTLE" PARK



DOG PARK & "LITTLE" PARK



RESIDENTIAL/COMMERCIAL PEDESTRIAN CONNCTION



GRAND PIAZZA & DOG PARK

LEGEND

- ① GRAND PIAZZA W/ ENHANCED PAVING
- ② CENTRAL FOUNTAIN ELEMENT W/ TRELLIS SHADE STRUCTURES
- ③ RAISED PLANTER W/ SPECIMEN TREE
- ④ SEATING AREA W/ SHADE STRUCTURE & DECORATIVE POTS
- ⑤ SUPERMARKET PAVING
- ⑥ ENHANCED RETAINING WALL
- ⑦ RESIDENTIAL TO COMMERCIAL ACCESS RAMP W/ (3) THEMATIC ARCHES
- ⑧ BIG DOG PARK
 - DOG WASH STATION
 - PET WASTE STATIONS
 - PET DRINKING FOUNTAIN
 - TURF DOG RUN
- ⑨ LITTLE DOG WASH STATION
 - PET WASTE STATIONS
 - PET DRINKING FOUNTAIN
 - TURF DOG RUN
- ⑩ LITTLE PARK
 - BENCHES
 - OPEN TURF AREA
 - CORN HOLE ELEMENT
- ⑪ TRASH ENCLOSURE
- ⑫ CLOCK TOWER - PER ARCH
- ⑬ PEDESTRIAN PASEO W/ ENHANCED PAVING



GRAND PIAZZA

CONCEPTUAL LANDSCAPE ENLARGEMENT PLAN


L3

The Previti Group

2151 E. Convention Center Way, Suite 114
Ontario, California 917864

Ventana PA-4 Apartments

FONTANA, CALIFORNIA




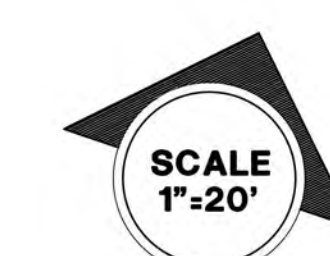


JOB NO.: 25-018
DATE: 12-09-25


PLANT LIST

SYMBOL	BOTANICAL NAME	COMMON NAME	MIN. SIZE	WUCOLS
TREES				
	<i>Olea europaea</i> 'Swan Hill'	Olive Tree (Fruitless)	36" BOX	L
	<i>Lophostemon conferta</i>	Brisbane Box	24" BOX	M
	<i>Brachychiton populneus</i>	Bottle Tree	24" BOX	L
	<i>Ulmus parvifolia</i>	Evergreen Elm	24" BOX	L
	<i>Podocarpus gracilior</i>	Fern Pine	24" BOX	M
	<i>Quercus ilex</i>	Holly Oak	24" BOX	L
	<i>Prunus caroliniana</i> "Compacta"	Carolina Laurel Cherry	24" BOX	M
	<i>Magnolia grandiflora</i> 'Little Gem'	Little Gem Magnolia	24" BOX	M
	<i>Cedrus deodora</i>	Deodor Cedar	36" BOX	M
	<i>Platanus racemosa</i>	California Sycamore	36" BOX	M
	<i>Quercus agrifolia</i>	Coast Live Oak	36" BOX	L
	<i>Quercus lobata</i>	Valley Oak	36" BOX	M
	<i>Magnolia grandiflora</i> 'Little Gem'	Little Gem Magnolia	24" BOX	M
	<i>Arbutus 'Marina'</i>	Strawberry Tree	24" BOX	M
	<i>Pinus pinea</i>	Italian Stone Pine	24" BOX	L
	<i>Platanus acerifolia</i>	London Plane Tree	24" BOX	M
	<i>Koeleruteria paniculata</i>	Goldenrain Tree	24" BOX	M
	<i>Lagerstroemia indica</i>	Crape Myrtle	24" BOX	L
	<i>Fraxinus velutina</i>	Modesto Ash	24" BOX	M
	Street Tree per City Designation		24" BOX	-

SHRUBS

    	<i>Abelia grandiflora</i> 'Compacta'	Dwarf Abelia	5 Gal.	M
	<i>Baccharis pilularis</i> "Twin Peaks"	Coyote Brush	5 Gal.	L
	<i>Bulbine frutescens</i>	Bulbine	5 Gal.	L
	<i>Calandrinia grandiflora</i>	Rock Purslane	5 Gal.	L
	<i>Dianella revoluta</i> 'DR5000'	Little Rev Flax Lily	5 Gal.	L
	<i>Dianella tasmanica</i> 'Silver Streak'	Silver Streak Flax Lily	5 Gal.	M
	<i>Elaeagnus pungens</i>	Silver Berry	5 Gal.	L
	<i>Feijoa sellowiana</i>	Pineapple Guava	5 Gal.	M
	<i>Gazania rigens</i>	Clumping Gazania	1 Gal.	L
	<i>Grevillea 'Noelii'</i>	N.C.N.	5 Gal.	L
	<i>Lippia nodiflora</i> 'Kurapia S1'	Kurapia	5 Gal.	L
	<i>Lantana hybrids</i> 'New Gold'	New Gold Lantana	5 Gal.	L
	<i>Laurus nobilis</i>	Bay Laurel	5 Gal.	L
	<i>Ligustrum japonica</i>	Privet	5 Gal.	M
	<i>Magnolia grandiflora</i> "Little Gem"	Little Gem Magnolia	15 Gal.	M
	<i>Moraea bicolor</i>	Fortnight Lily	5 Gal.	M
	<i>Muhlenbergia rigens</i>	Deer Grass	1 Gal.	L
	<i>Myoporum parvifolium</i> "Putah Creek"	Myoporum	1 Gal.	L
	<i>Olea europaea</i> "Little Ollie"	Dwarf Olive	5 Gal.	L
	<i>Pennisetum</i> 'Fairy Tails'	Fairy Tails Fountain Grass	5 Gal.	L
	<i>Podocarpus elongatis</i> 'Monnal'	Icicle Blue Yellow Wood	5 Gal.	M
	<i>Prunus caroliniana</i> "Bright n' Tight"	Carolina Cherry	5 Gal.	M
	<i>Rhamnus californica</i> "Little Sur"	Dwarf Coffeeberry	5 Gal.	L
	<i>Raphiolepis indica</i> 'Clara'	Dwarf Indian Hawthorne	5 Gal.	M
	<i>Raphiolepis indica</i> 'Montic'	Indian Hawthorne	5 Gal.	M
	<i>Rosmarinus off.</i> 'Huntington Carpet'	Huntington Rosemary Carpet	5 Gal.	L
	<i>Rosmarinus officinalis</i> 'Tuscan Blue'	Tuscan Blue Rosemary	5 Gal.	L
	<i>Teucrium x. lucidrys</i>	Germander	5 Gal.	L
	<i>Trachelospermum asiaticum</i>	Asian Jasmine	1 Gal.	M
	<i>Westringia fruticosa</i> 'WES05'	Mundi Coast Rosemary	5 Gal.	L

VINE ON TRELLIS

 
	<i>Distictis buccinatoria</i>	Blood Red Trumpet Vine	5 Gal.	M
---	-------------------------------	------------------------	--------	---

GROUND COVER


	Sodded Turf	Marathon IIe		H
---	-------------	--------------	--	---

IRRIGATION NOTE

All landscape areas are to be irrigated with a state-of-the-art weather based system that meets the City of Fontana's water conservation ordinance 1895 (MWEL0).

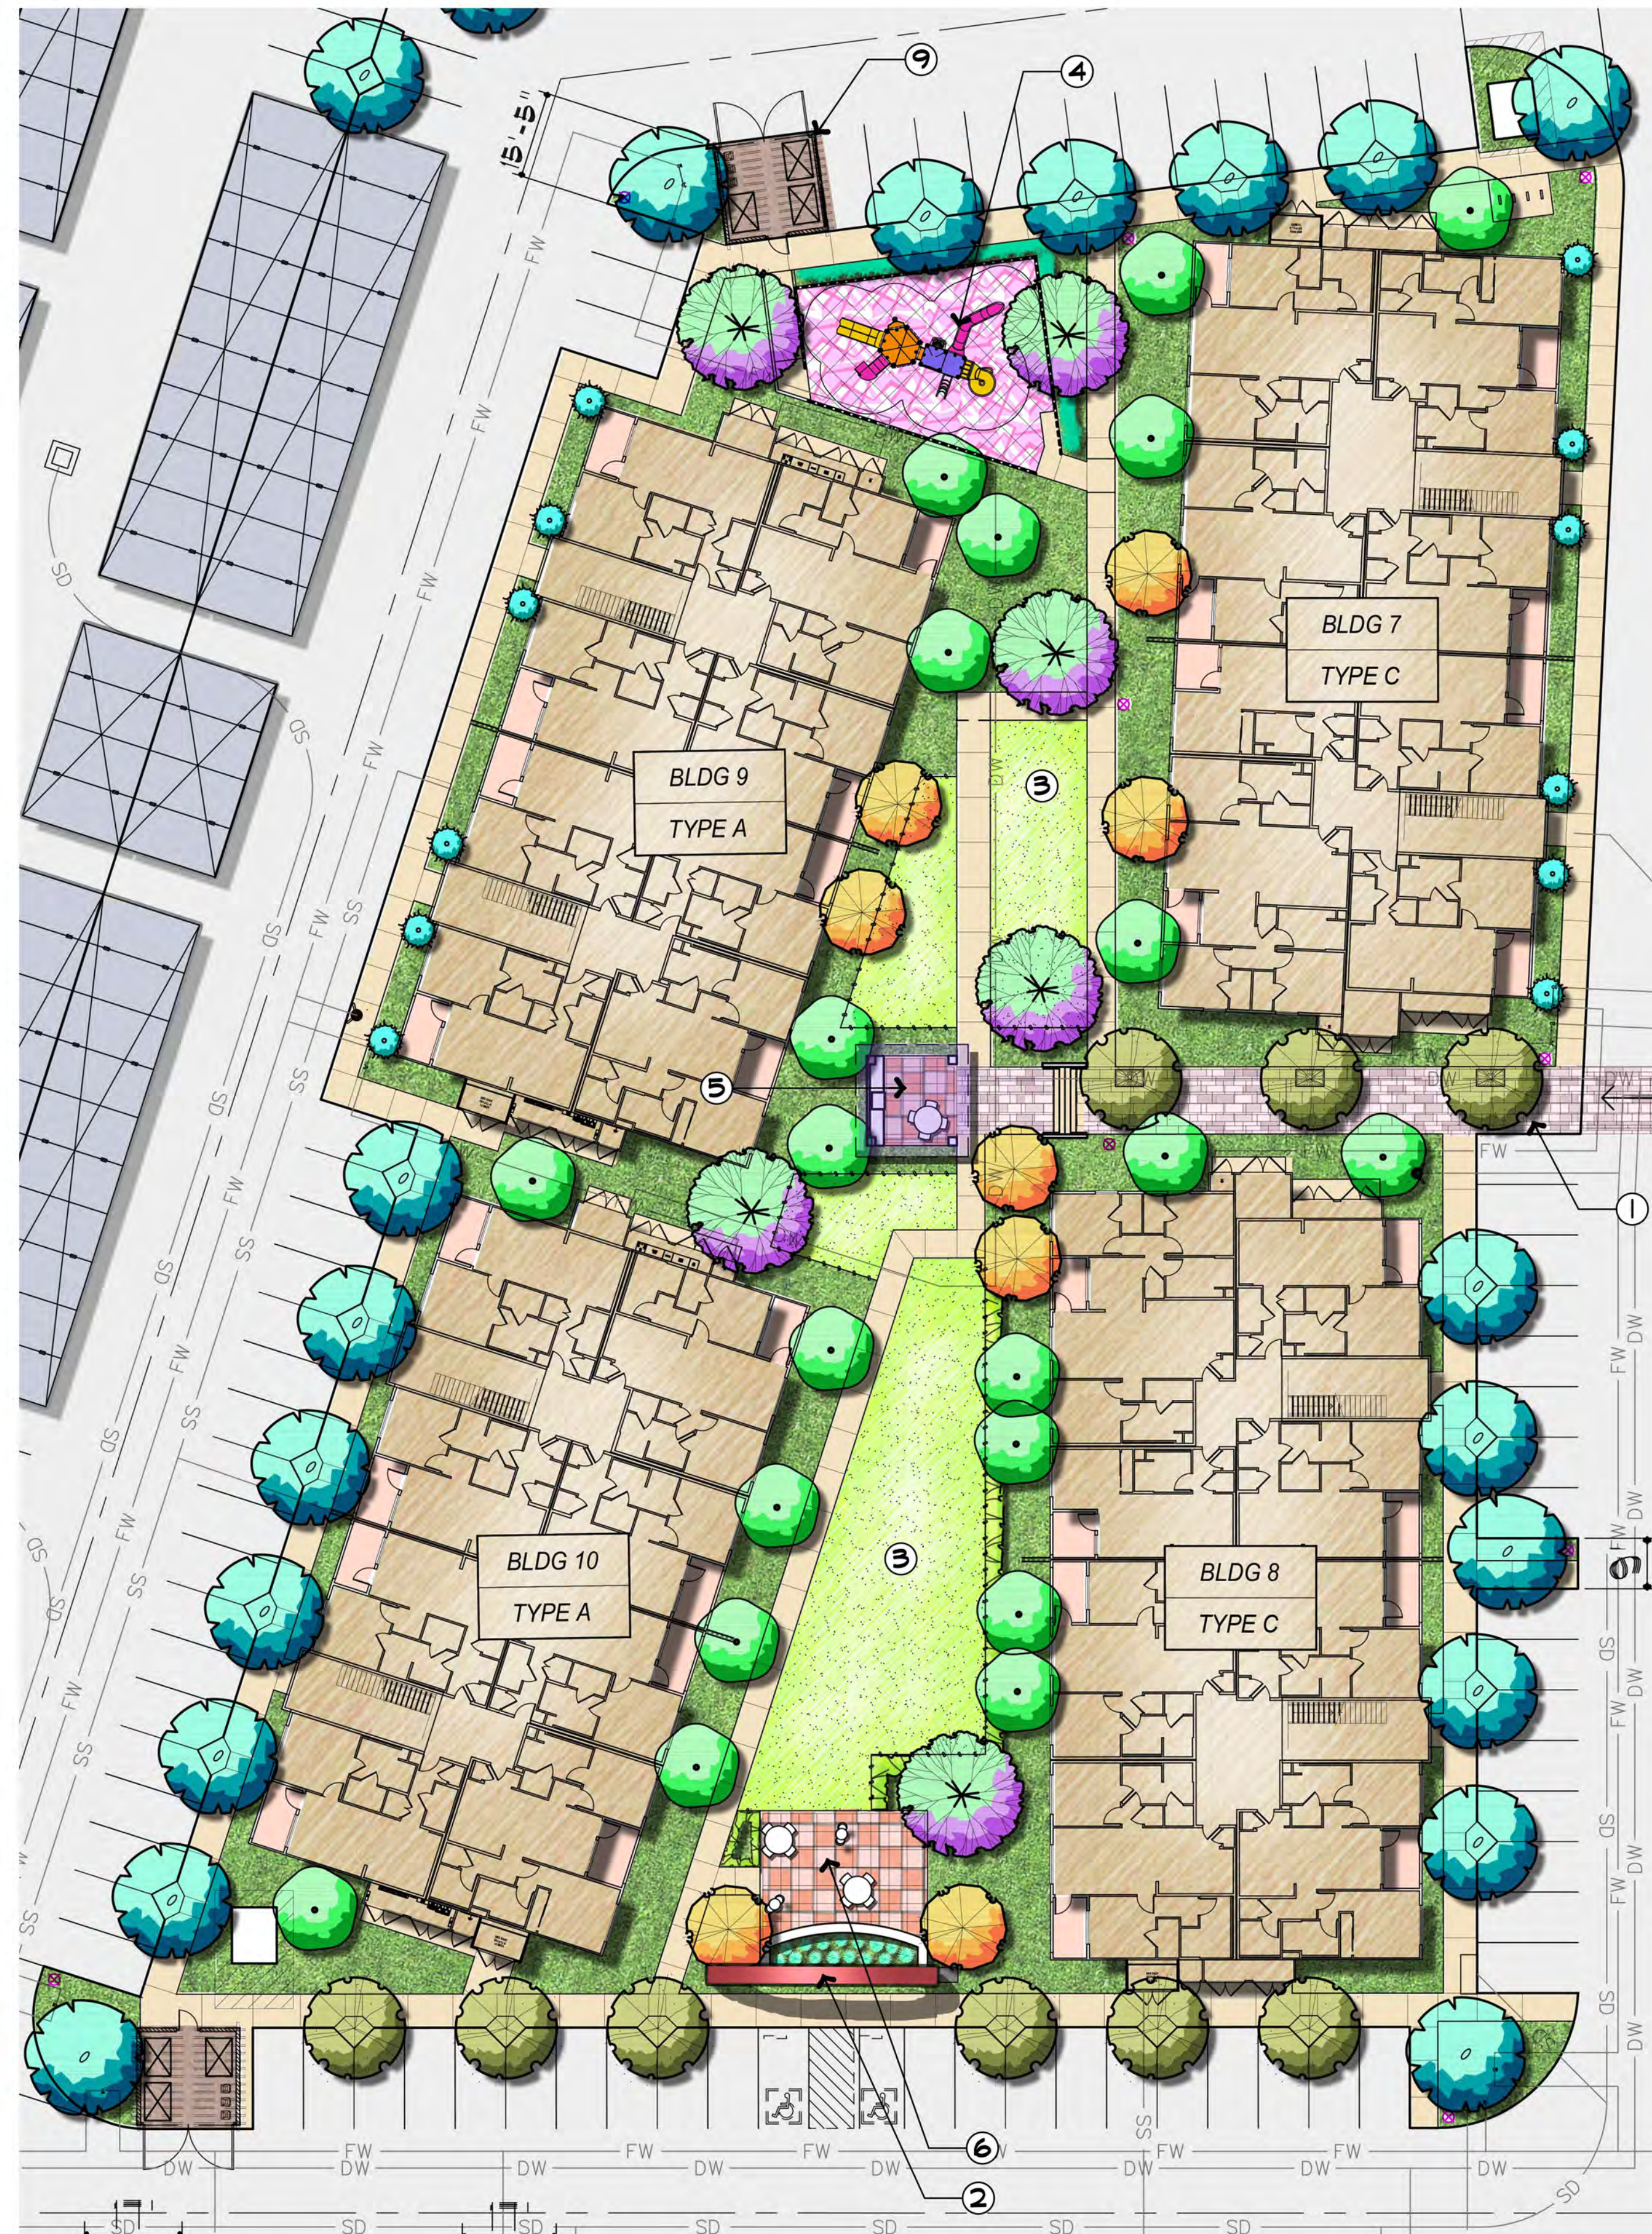

PASEO WITH TOT LOT

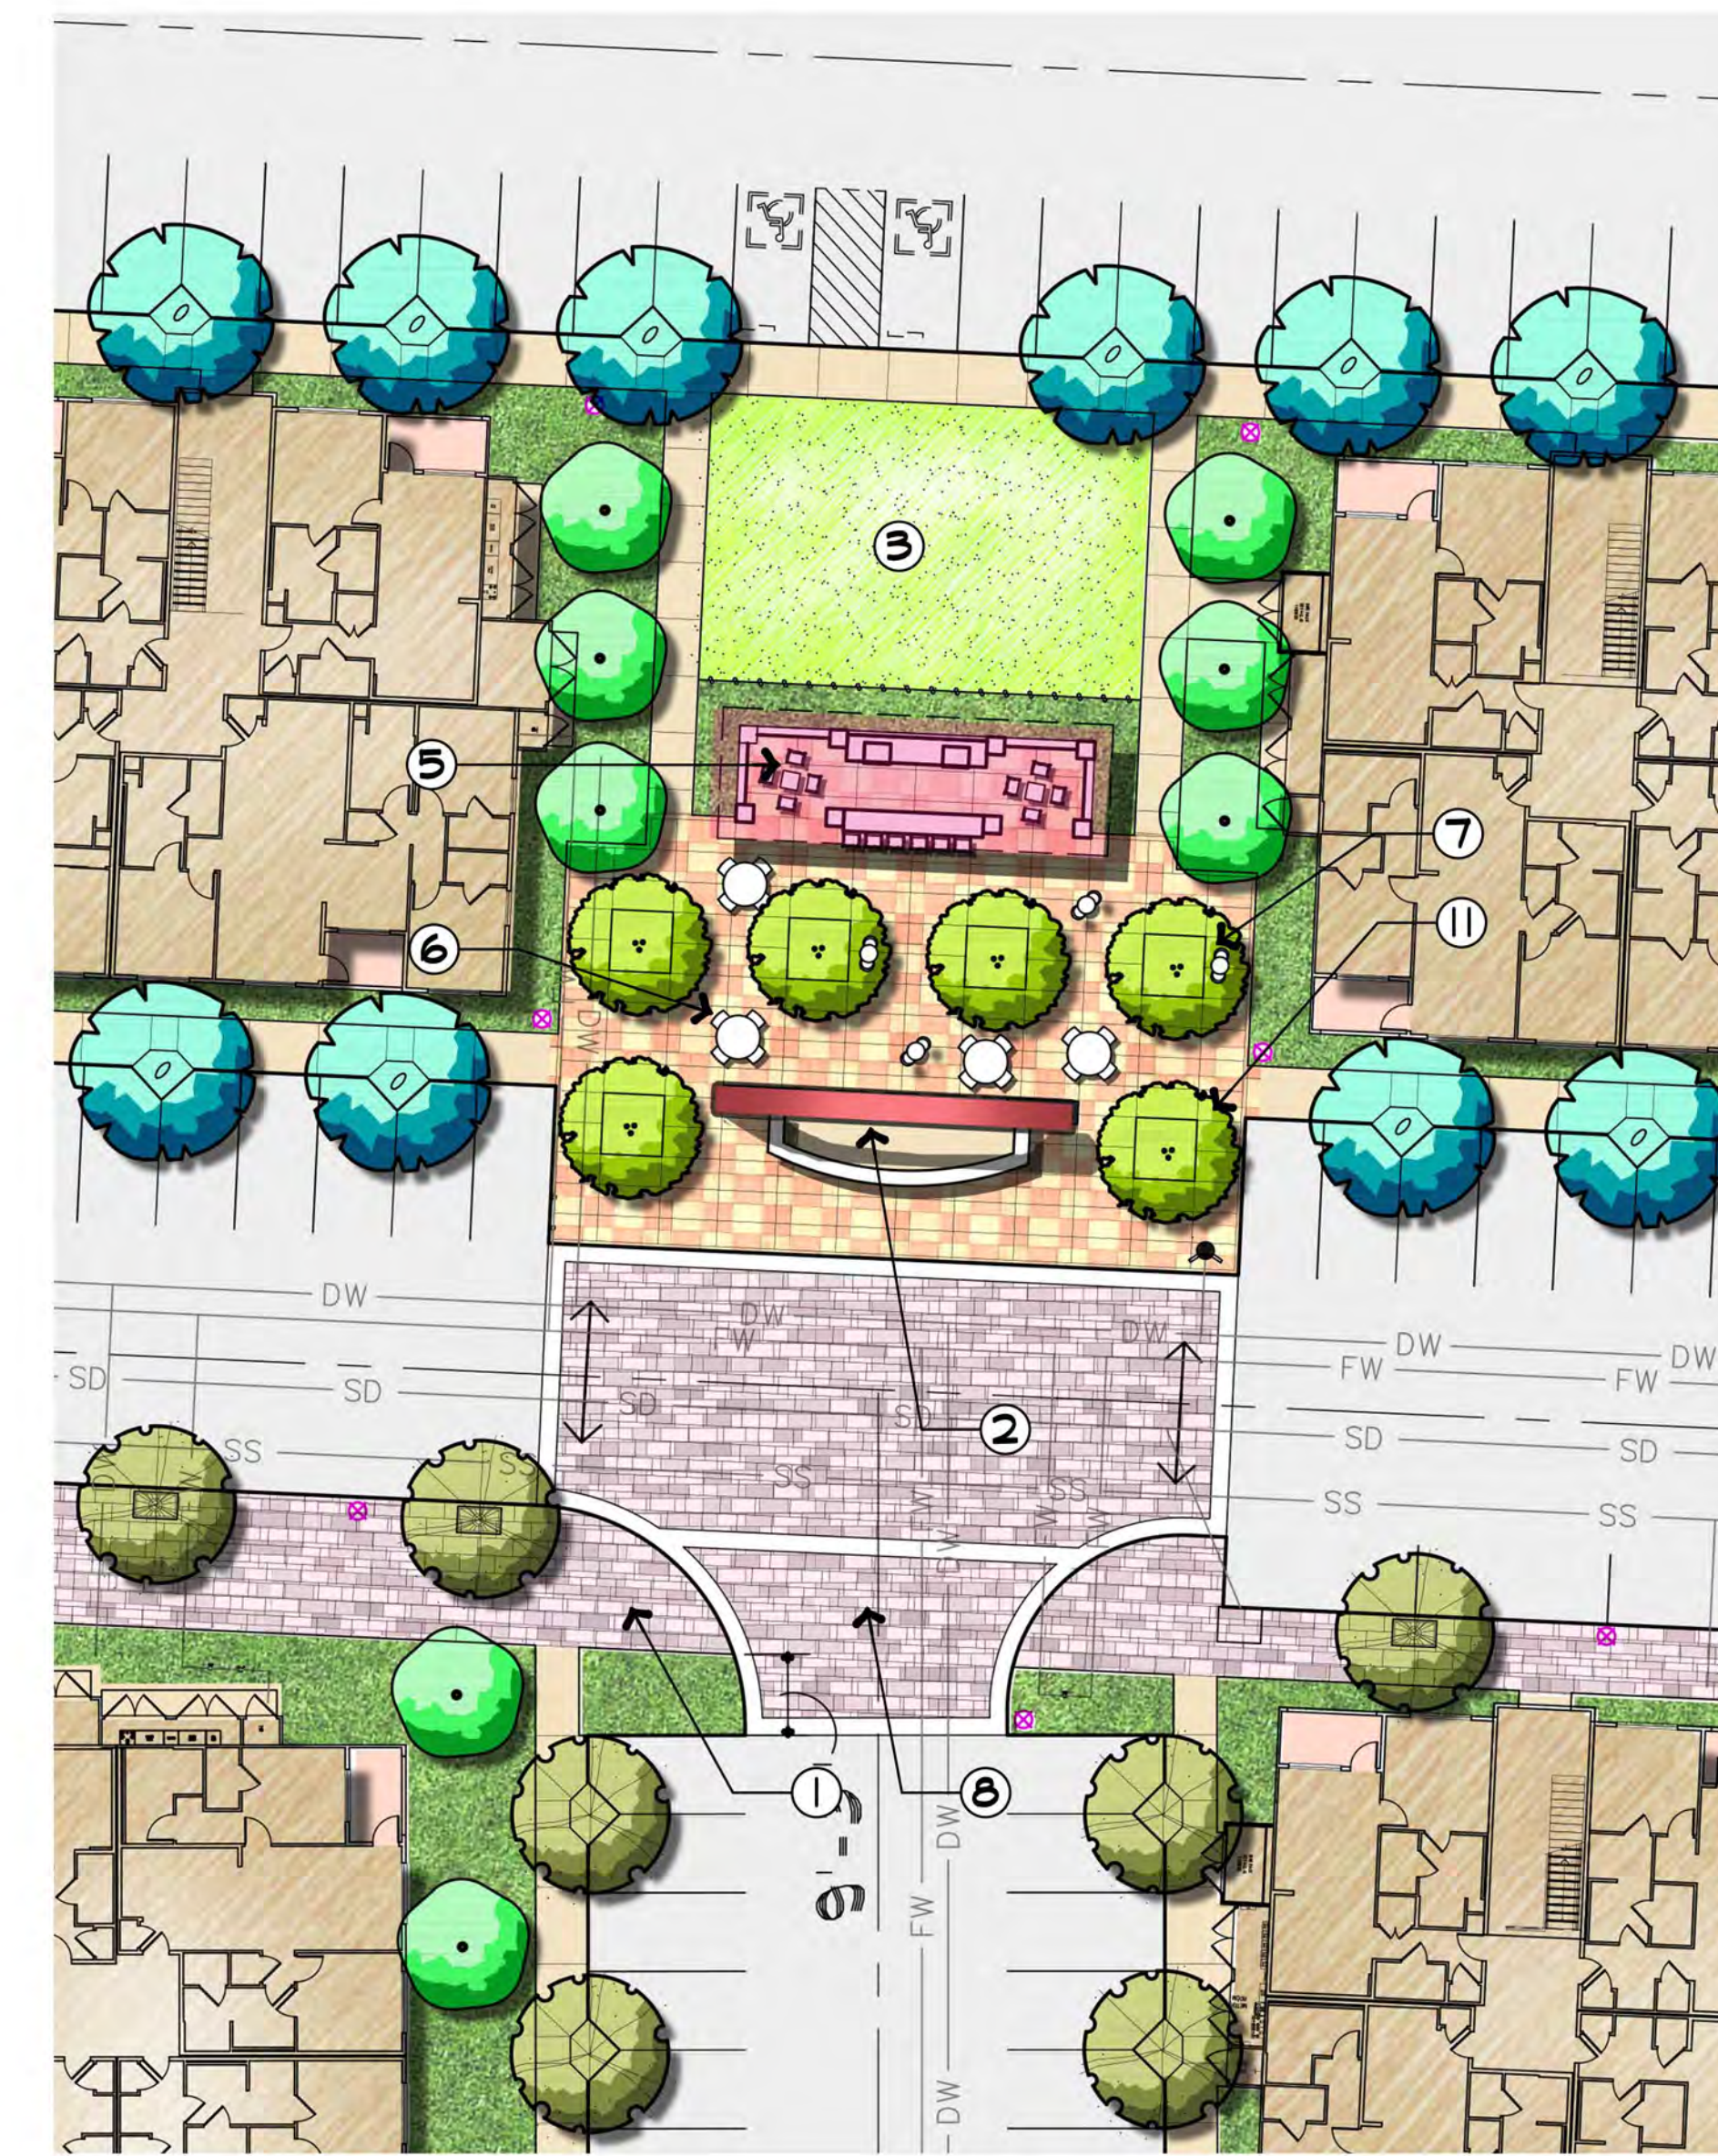

OUTDOOR ENTERTAINMENT AREA

LEGEND

- PEDESTRIAN PASEO
- THEMATIC ARCHWAY - PER ARCH
- OPEN TURF AREA
- TOT LOT AREA
- OUTDOOR KITCHEN
 - SHADE STRUCTURE
 - BARBECUE
 - SEATING
- PLAZA SEATING AREA
- THEMATIC OLIVE TREES
- ENHANCED VEHICULAR PAVING
- TRASH ENCLOSURE

CONCEPTUAL LANDSCAPE ENLARGEMENT PLAN

L4

The Previti Group

2151 E. Convention Center Way, Suite 114
Ontario, California 917864

Ventana PA-4 Apartments

FONTANA, CALIFORNIA



JOB NO.: 25-018
DATE: 12-09-25



LEGEND

- STUCCO THEME WALL
See Detail 3, Sheet L5
- 18" SQ. STUCCO PILASTER
See Detail 2, Sheet L5
- GLASS FENCE
See Detail 4, Sheet L5
- STONE THEME WALL
@ CLUBHOUSE
See Detail 7, Sheet L5
- 6' TUBULAR STEEL EFENCE
See Detail 5, Sheet L5
- PERIMETER WALL
See Detail 1, Sheet L5
- 6' DOG PARK FENCE
See Detail 6, Sheet L5
- PRIMARY AND SECONDARY
VEHICULAR ENTRY GATES
See Detail 11, Sheet L5
- STONE SEAT WALL
@ POOL AREA & PIAZZA
See Detail 8, Sheet L5
- STUCCO RETAINING WALL
See Detail 9, Sheet L5
- LOW STUCCO RETAINING WALL
(24"-32" HT.)
See Detail 9, Sheet L5
- STUCCO RETAINING WALL
W/ GUARDRAIL
See Detail 10, Sheet L5
- PEDESTRIAN ACCESS T.S. GATE
- PEDESTRIAN ACCESS GLASS GATE

FENCE AND WALL PLAN



L5

The Previti Group


2151 E. Convention Center Way, Suite 114
Ontario, California 917864

Ventana PA-4 Apartments


FONTANA, CALIFORNIA

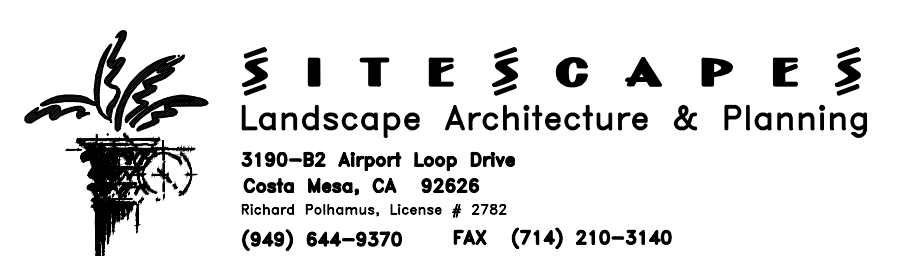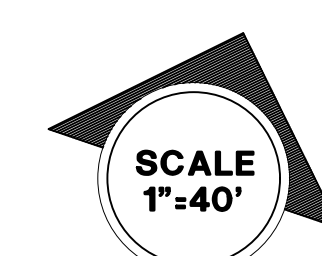


JOB NO.: 25-018
DATE: 12-09-25

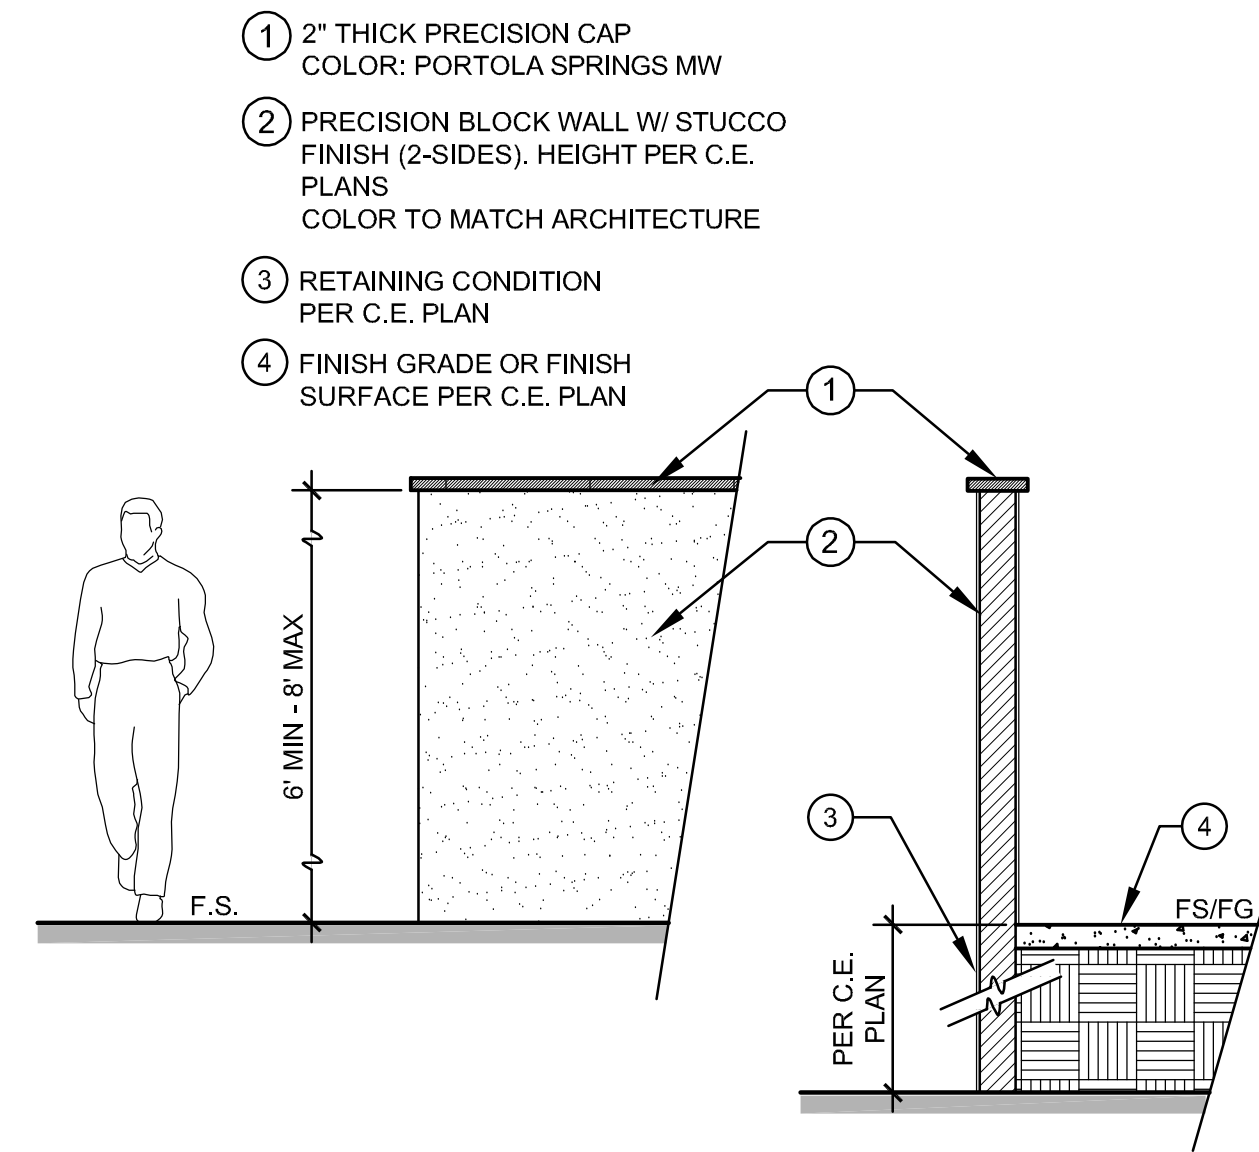


1 PERIMETER WALL

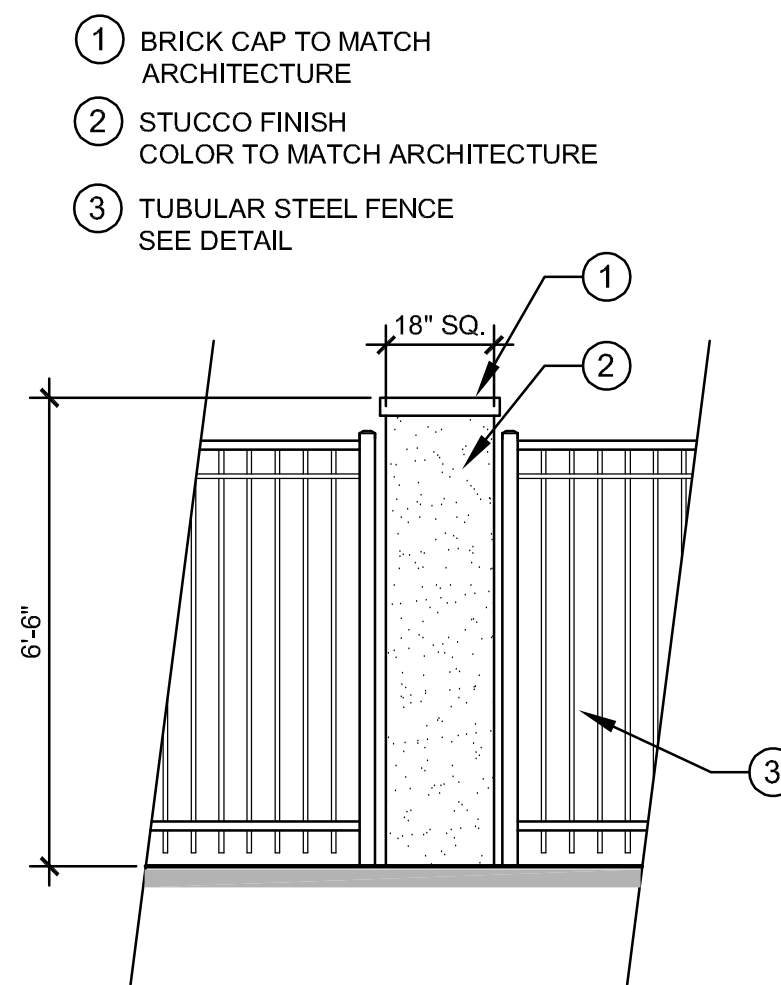


2 18" SQ. STUCCO PILASTER

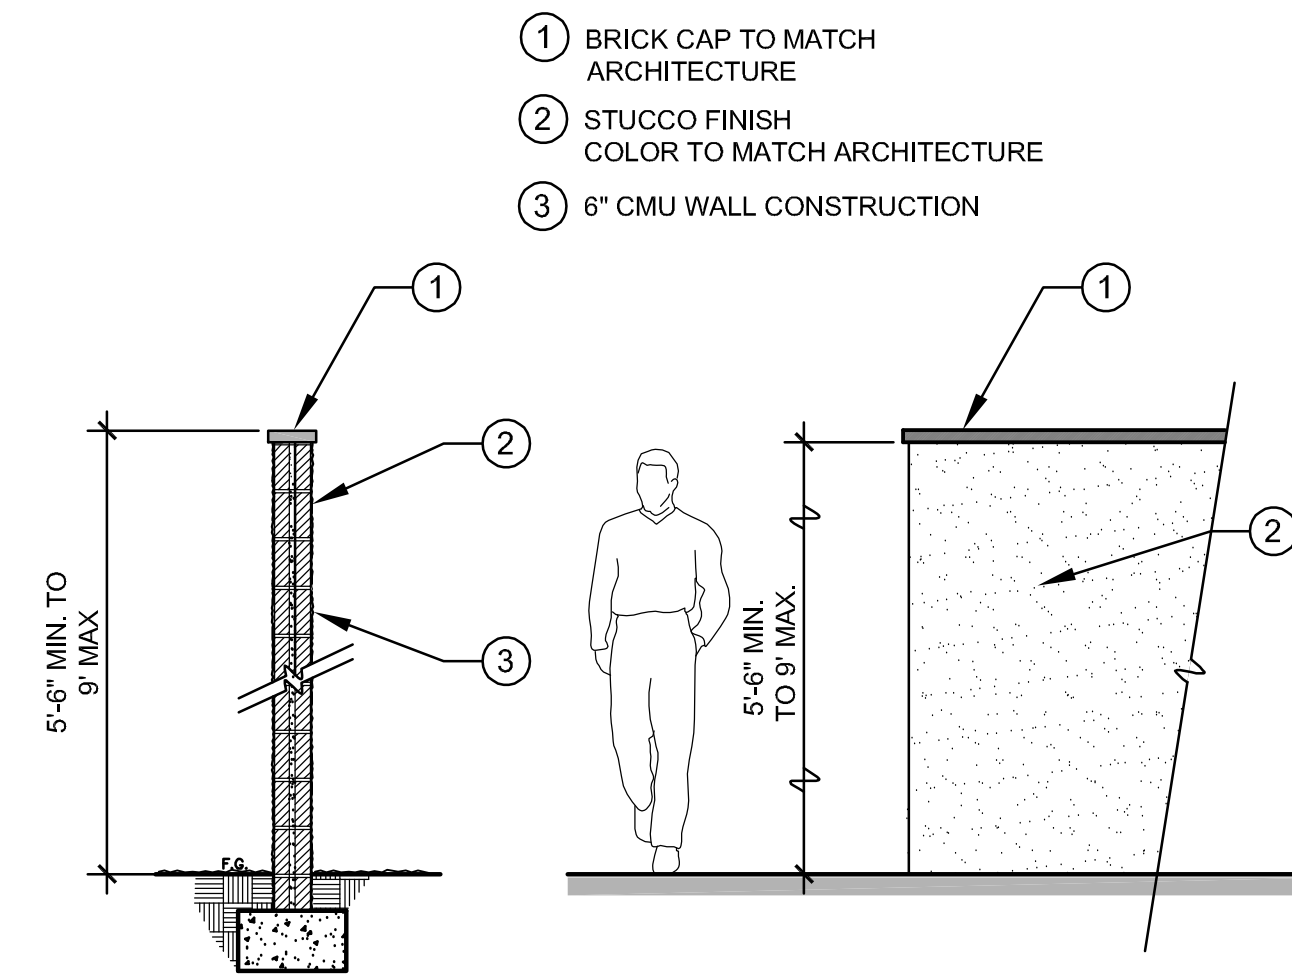


3 STUCCO THEME WALL

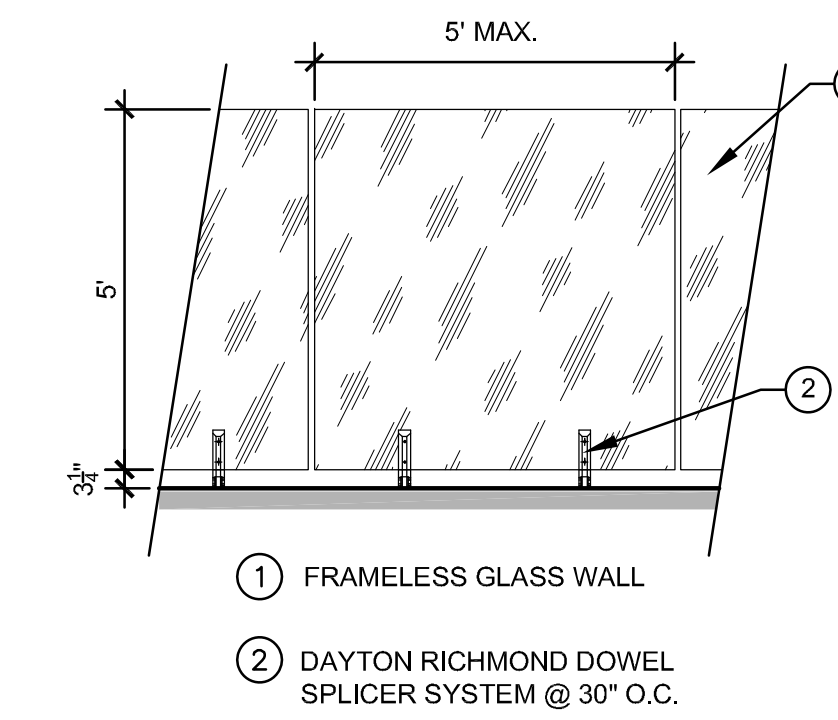


4 GLASS FENCE @ POOL AREA

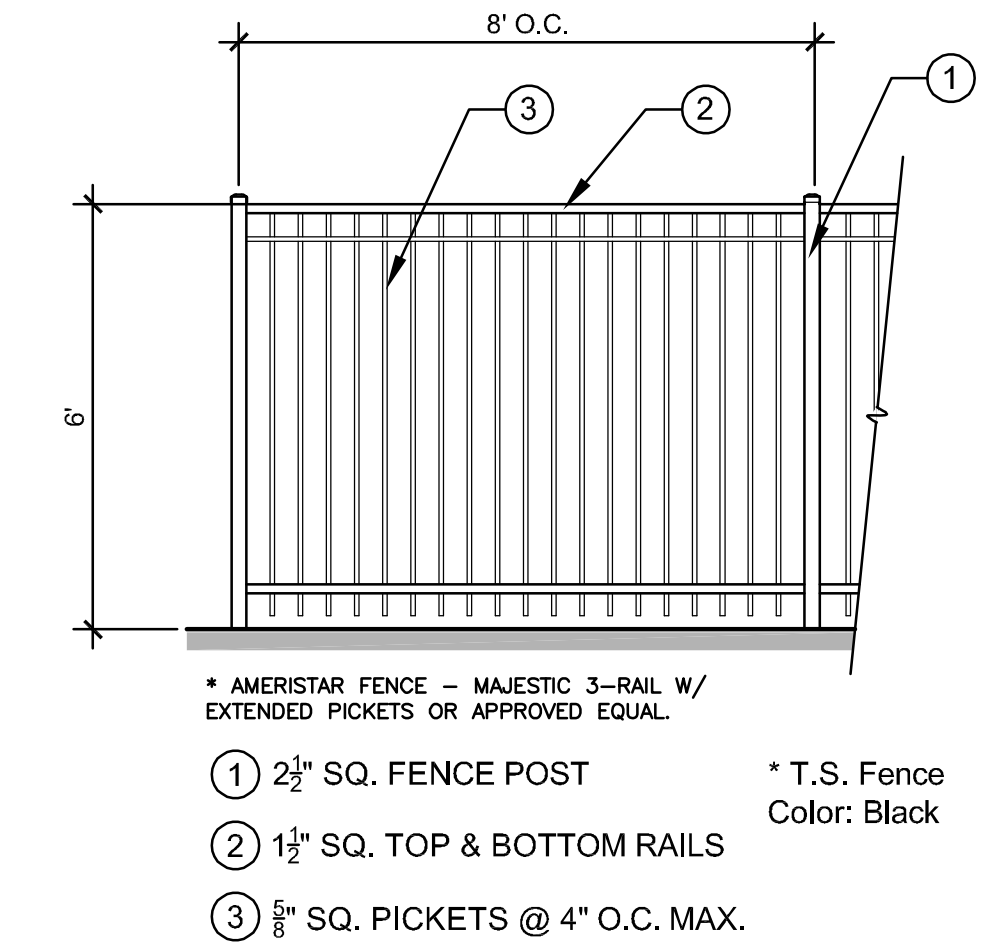


5 6' TUBULAR STEEL FENCE

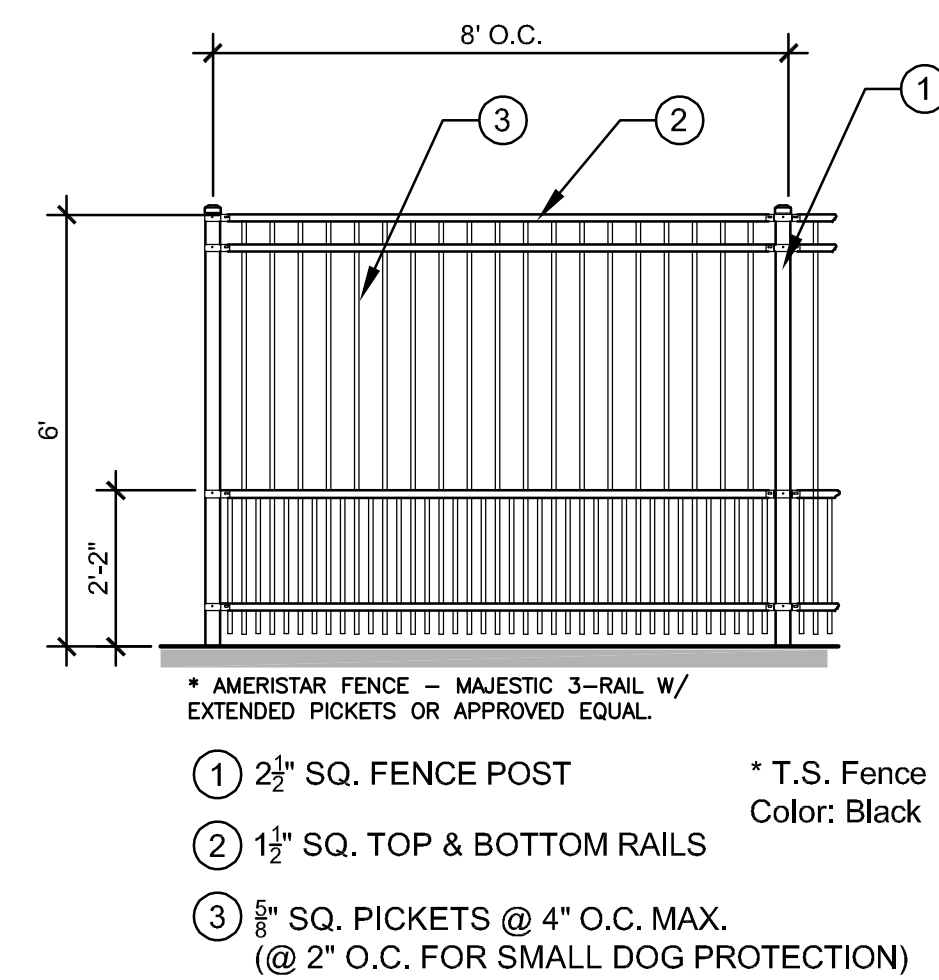


6 6' DOG PARK FENCE

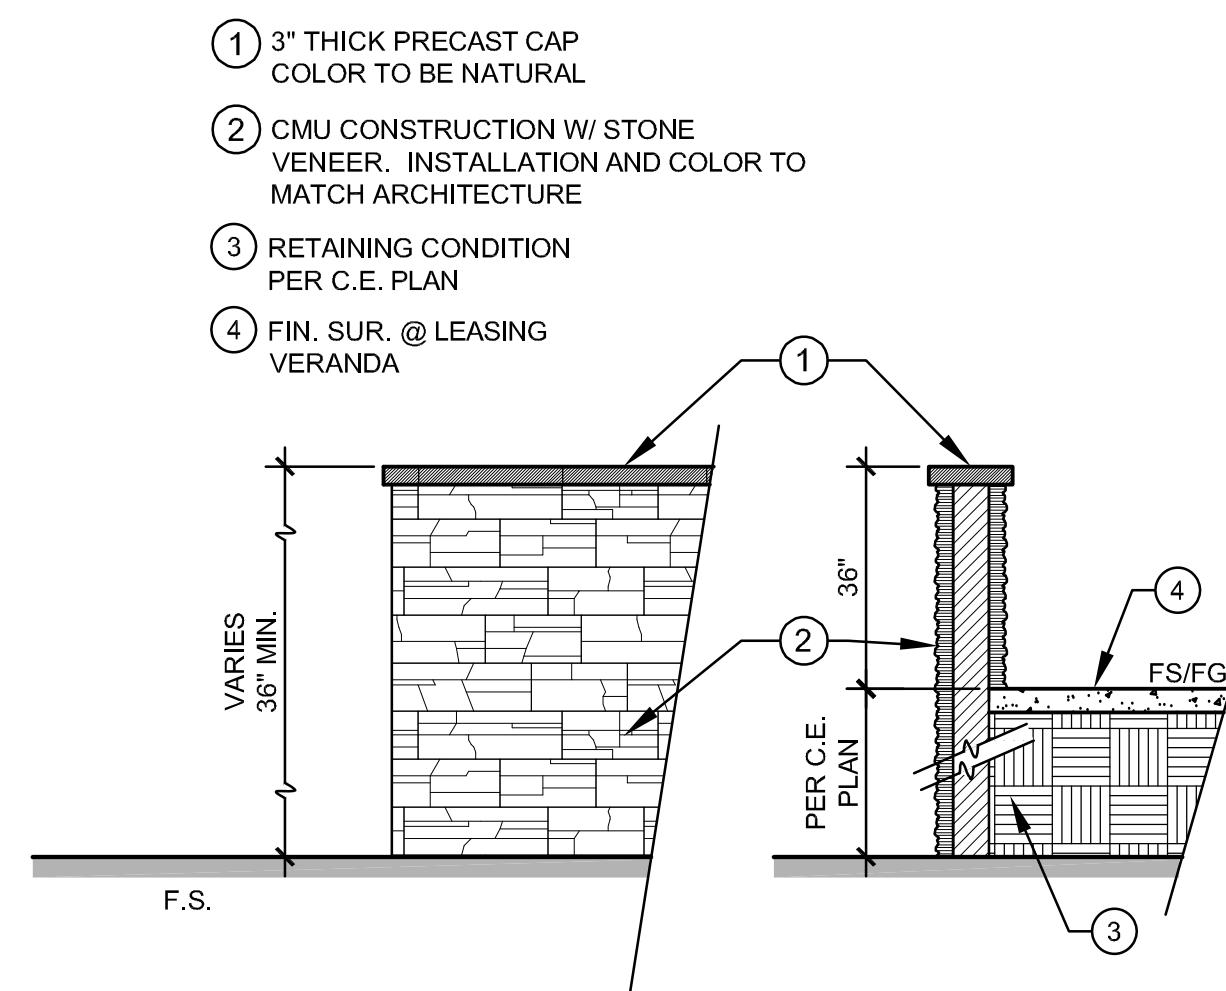


7 STONE THEME WALL @ CLUBHOUSE

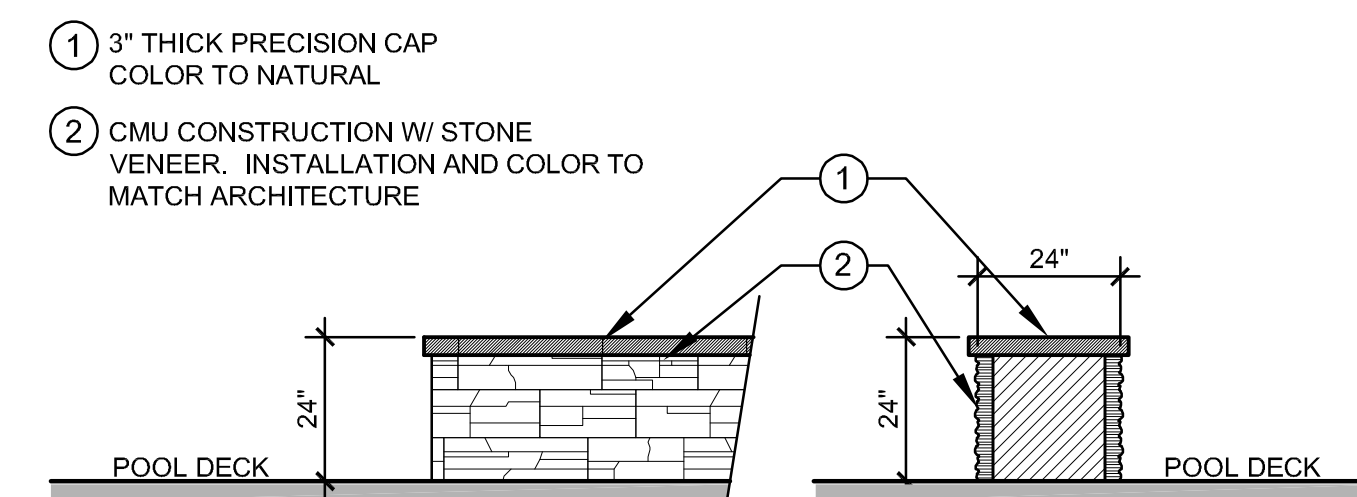


8 STONE SEAT WALL @ POOL AREA

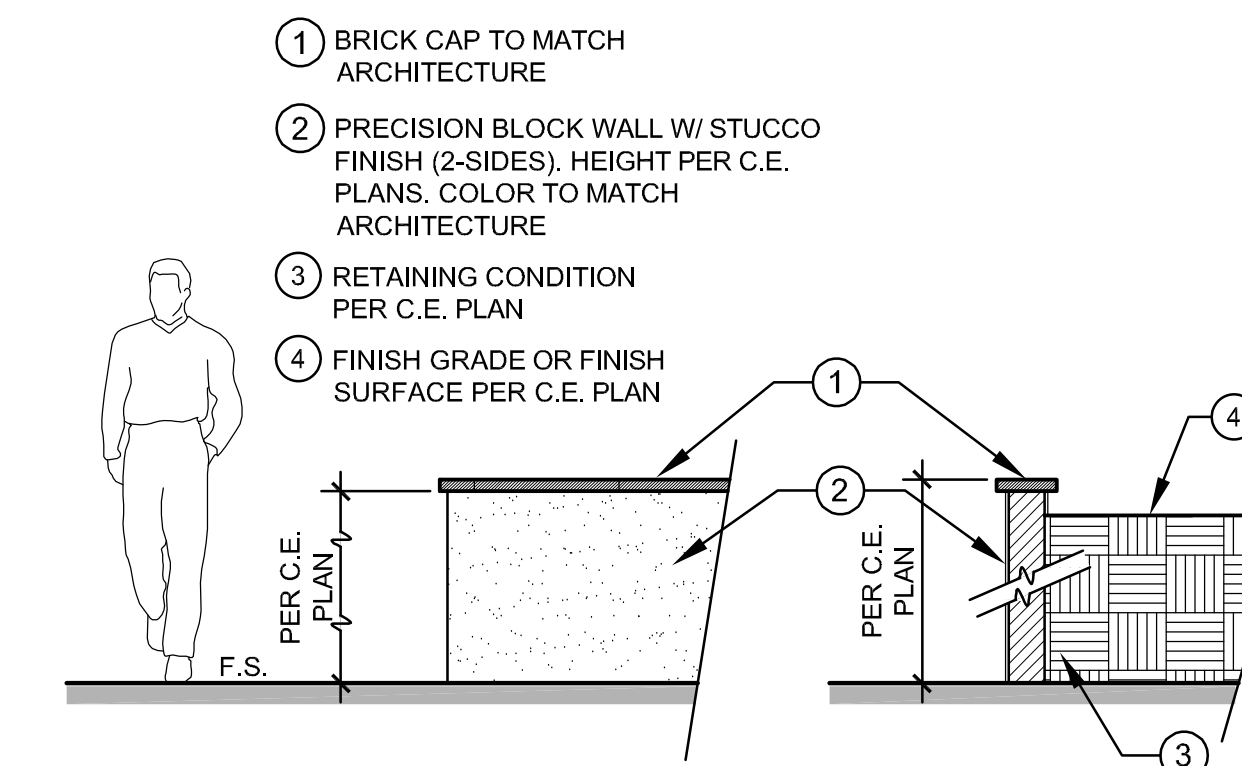

9 STUCCO RETAINING WALL

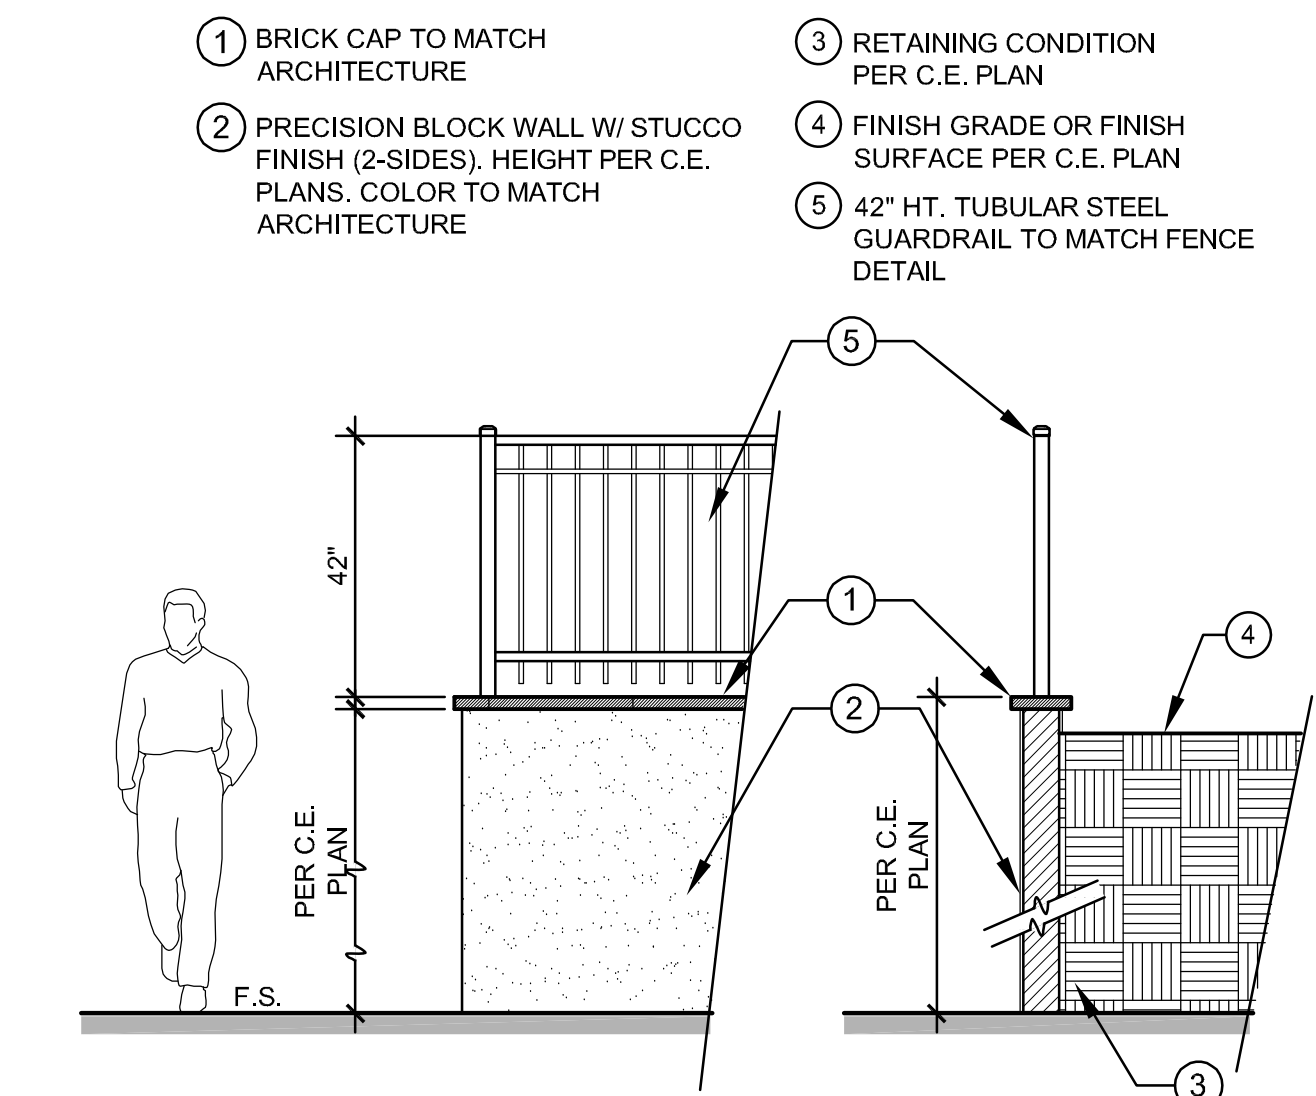

10 STUCCO RETAINING WALL W/ GUARDRAIL

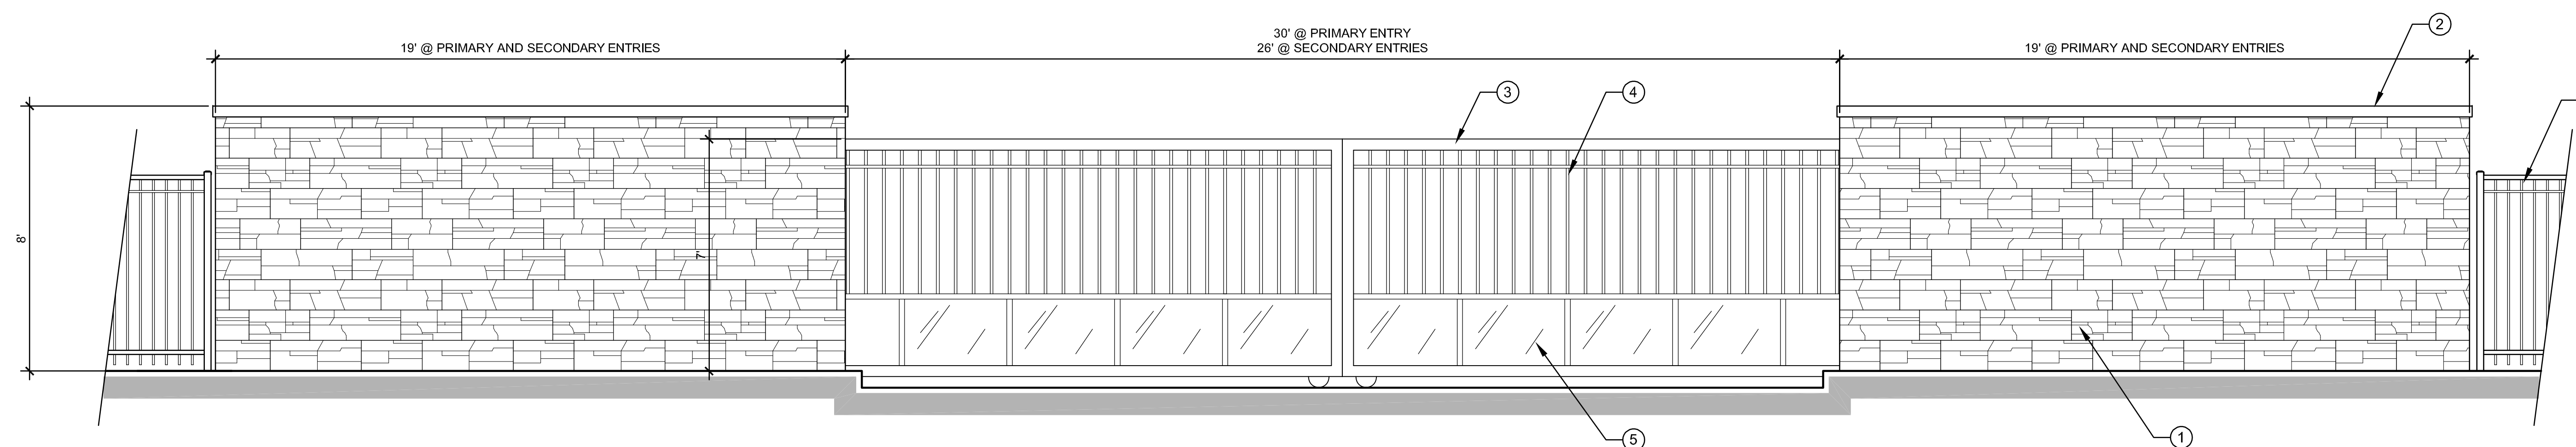

11 PRIMARY & SECONDARY ENTRY GATES

- 1 CMU CONSTRUCTION W/ STONE VENEER. INSTALLATION AND COLOR TO MATCH ARCHITECTURE
- 2 4" THICK PRECAST CAP COLOR TO BE NATURAL
- 3 2x4 TUBULAR STEEL GATE FRAME
- 4 2" SQ. PICKETS @ 6" O.C.
- 5 2" SOLID PANELS @ BASE OG GATE
- 6 TUBULAR STEEL FENCE SEE DETAIL GATE COLOR TO BE BLACK

FENCE AND WALL DETAILS

L6

The Previti Group


2151 E. Convention Center Way, Suite 114
Ontario, California 917864

Ventana PA-4 Apartments


FONTANA, CALIFORNIA

SITESCAPES
Landscape Architecture & Planning
3190-92 Airport Loop Drive
Costa Mesa, CA 92626
Richard Polhemus, License # 2122
(949) 644-9370 FAX (714) 210-3140


JOB NO.: 25-018
DATE: 12-09-25

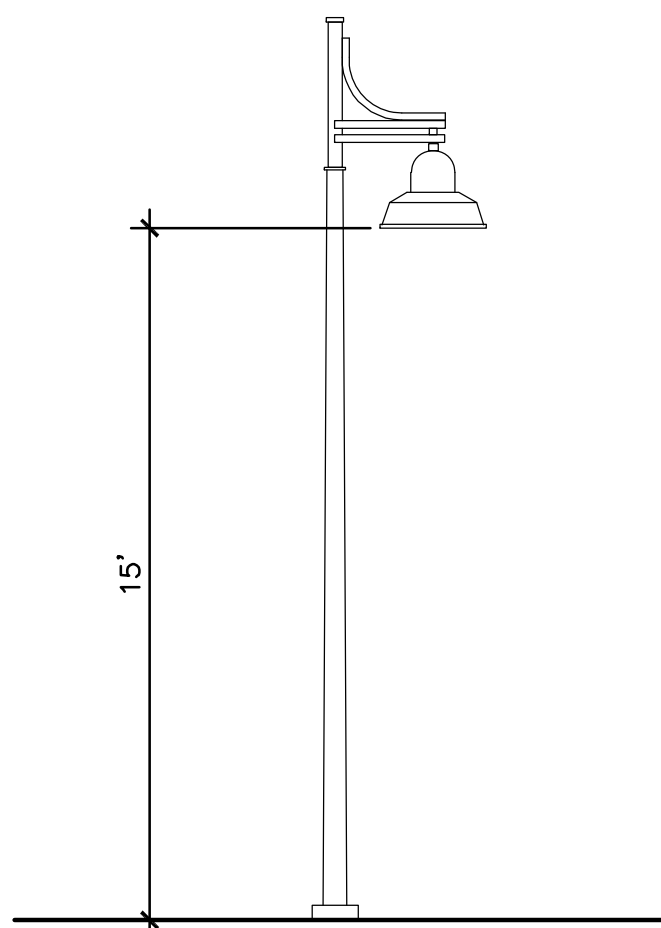

Deziner Series A DS10T Tiered on 17' H pole
by US Architectural Lighting or equal (Dark Bronze)

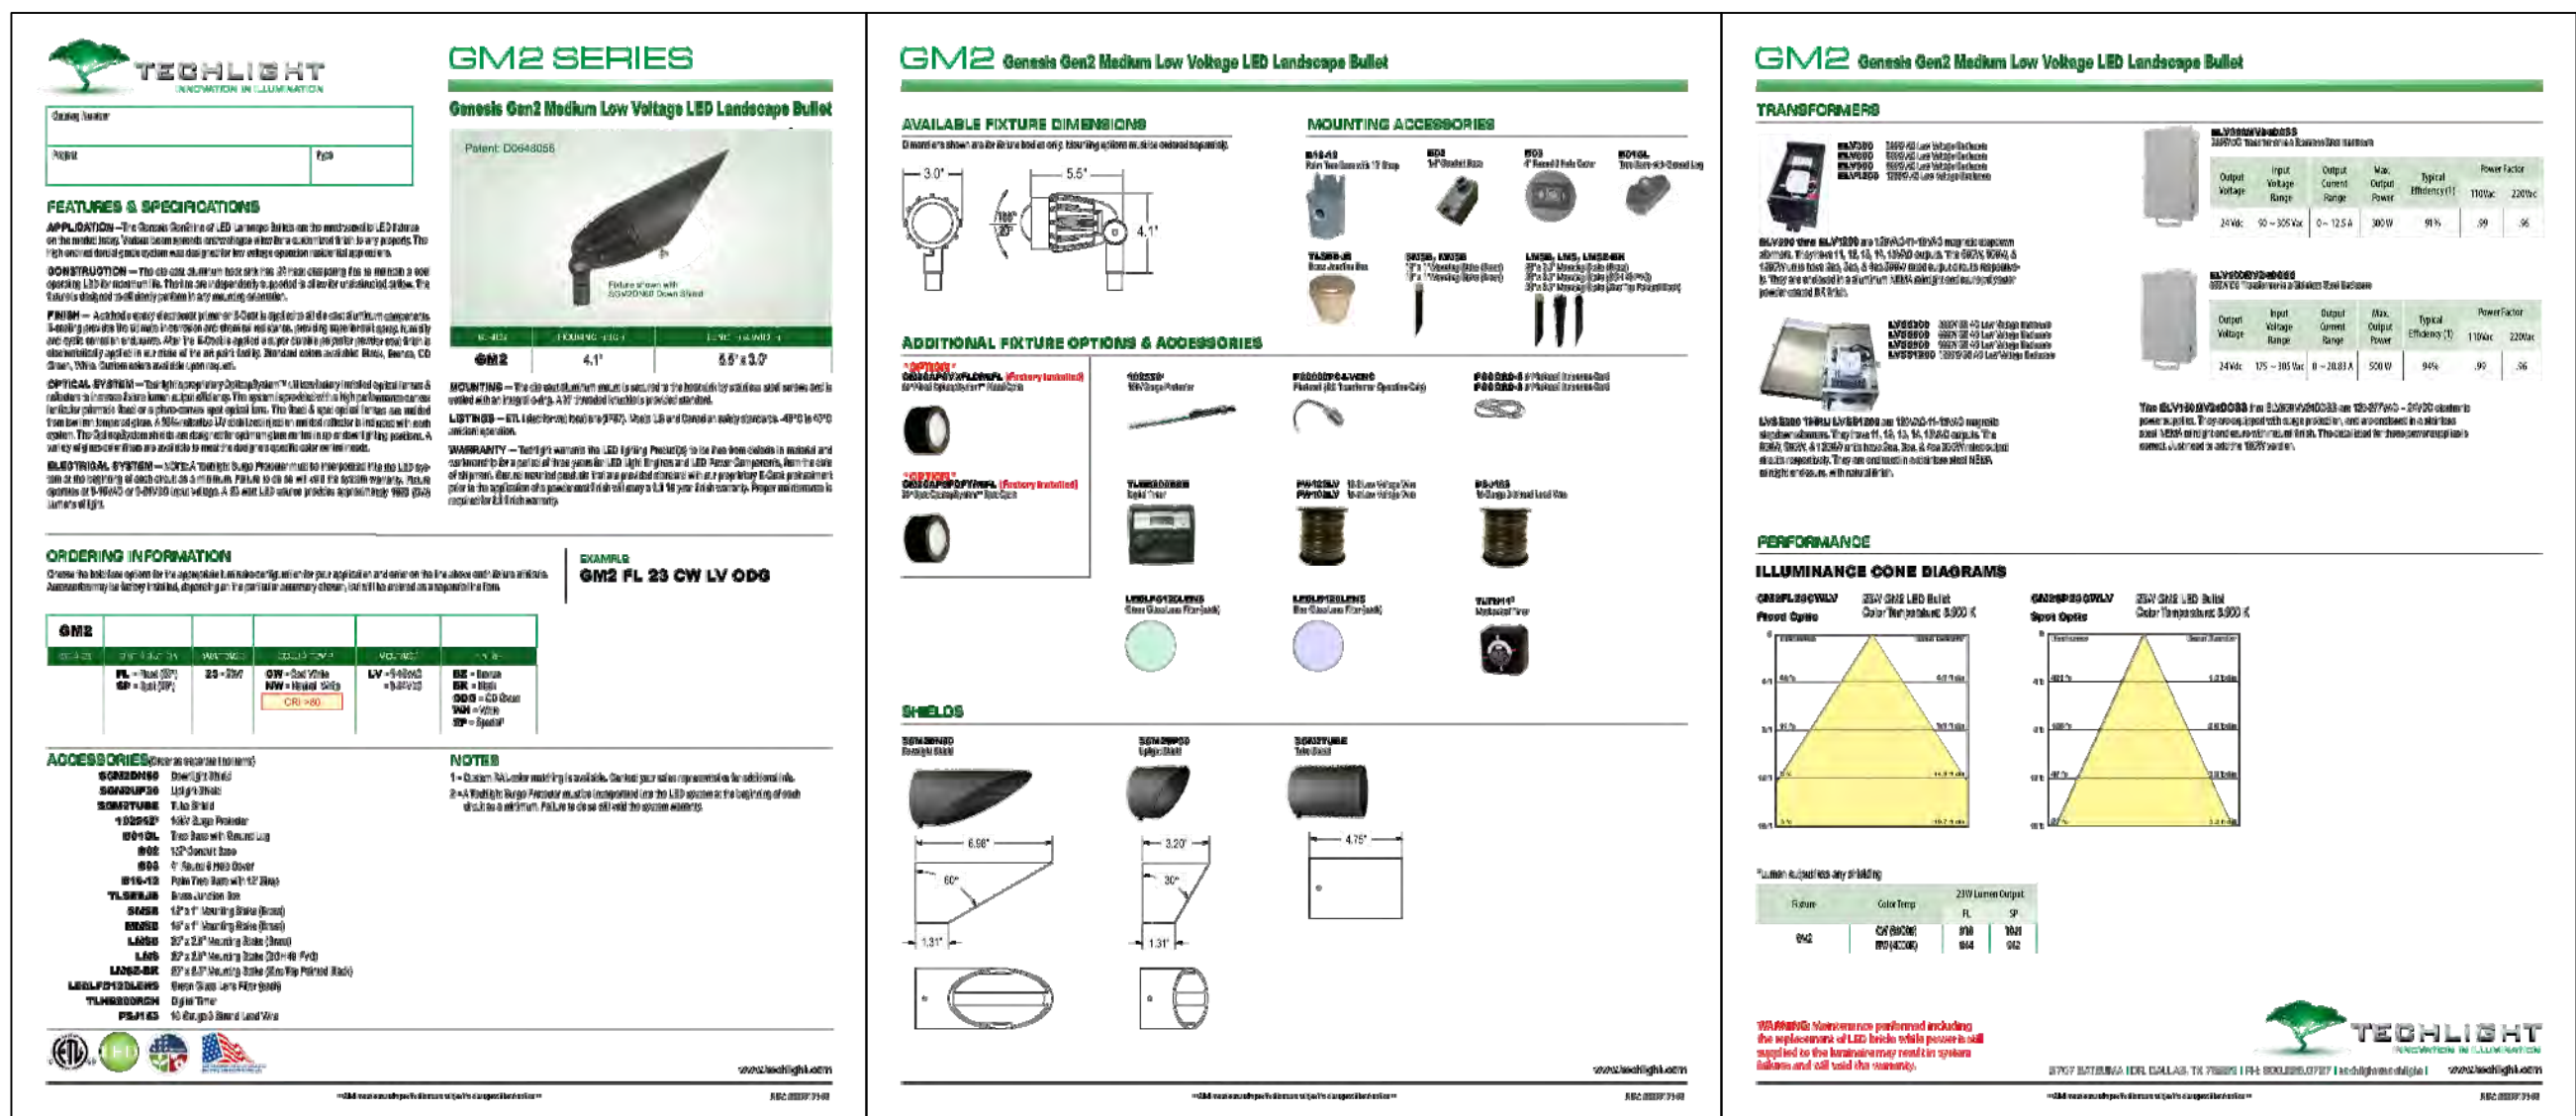

▼ TREE/WALL UPLIGHT
GM2-LV by Techlight or equal (Dark Bronze)

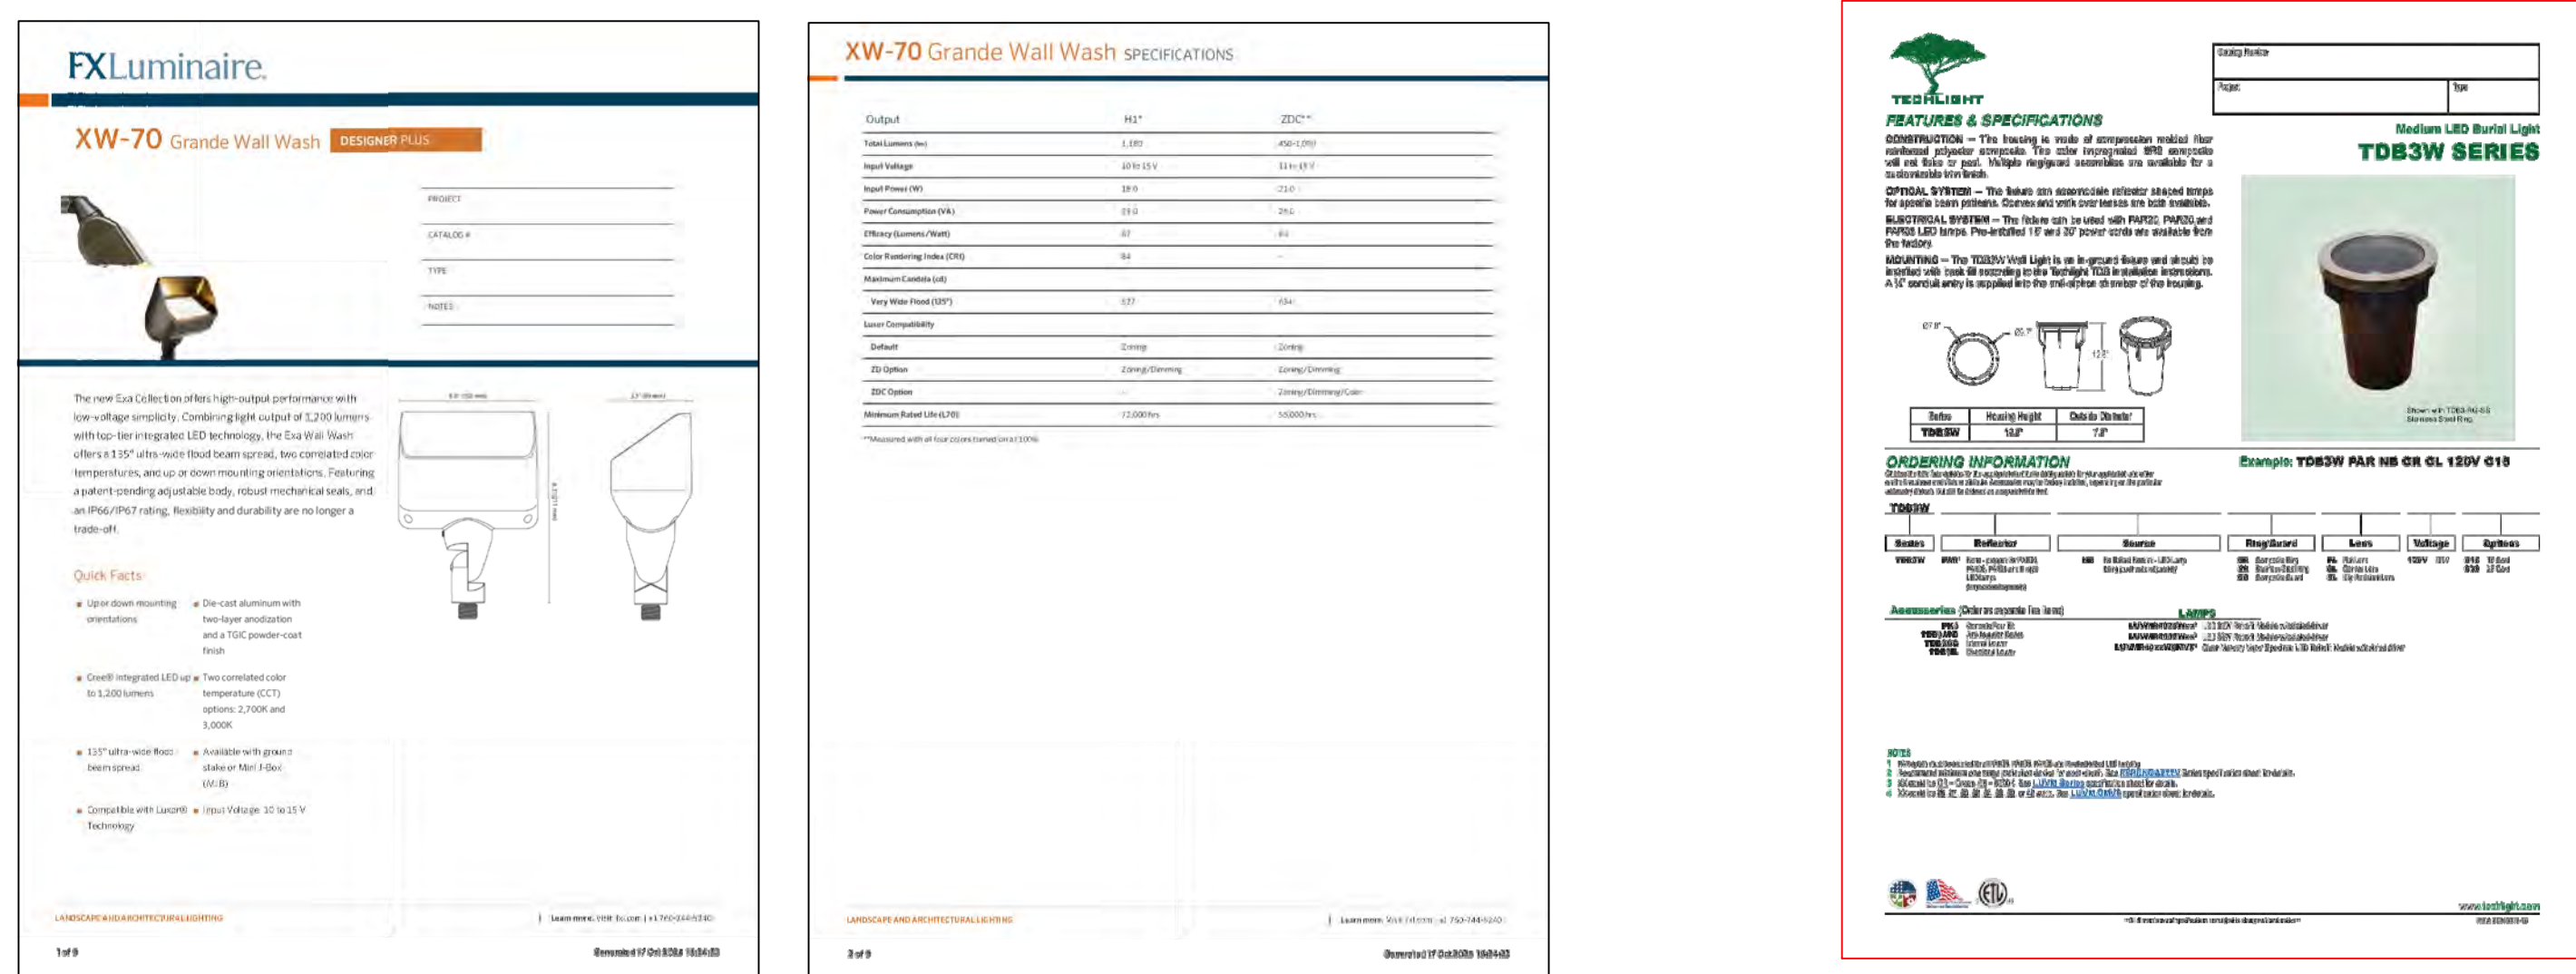

WALL UPLIGHT



	DECORATIVE POLE LIGHT FIXTURE Deziner Series A DS-A Angled on 17' H pole by US Architectural Lighting or equal (DARK BRONZE)
	TREE/WALL UPLIGHT GM2-LV by Techlight or equal (DARK BRONZE)
	WALL WASH UPLIGHT XW-70 Wall Wash Light by FX Luminaire or equal
	DOWNLIGHT IN OVERHEADS OLCFM Flush Mount Canopy Light by Lithonia Lighting or equal
	IN-GROUND UPLIGHT TD83W Medium PAR Burial Light by Techlight or equal

* DECORATIVE BUILDING SCONCE LIGHT
LOCATION & SPECS PER ARCHITECT'S PLAN

NOTE:
THIS LIGHTING PLAN IS FOR REFERENCE PURPOSES
ONLY. PLEASE SEE ELECTRICAL ENGINEER'S PLANS FOR
SPECIFIC LIGHTING INFORMATION. FIXTURES SELECTED
MAY BE REPLACED WITH EQUALS




 DOWNLIGHT IN OVERHEADS

OLCFM Flush Mount Canopy Light by Lithonia Lighting or equal

L7

2151 E. Convention Center Way, Suite 114
Ontario, California 917864

FONTANA, CALIFORNIA

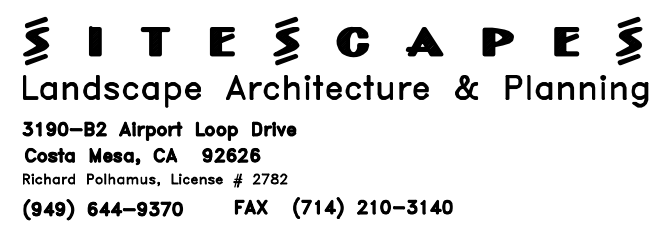

JOB NO.: 25-018
DATE: 12-09-25



LIGHTING LEGEND

- ✚ DECORATIVE POLE LIGHT FIXTURE
Deziner Series A DS-A Angled on 17' H pole
by US Architectural Lighting or equal (DARK BRONZE)
- ▼ TREE/WALL UPLIGHT
GM2-LV by Techlight or equal (DARK BRONZE)
- WALL WASH UPLIGHT
XW-70 Wall Wash Light by FX Luminaire or equal
- DOWNLIGHT IN OVERHEADS
OLCFM Flush Mount Canopy Light by Lithonia Lighting or equal
- IN-GROUND UPLIGHT
TDB3W Medium PAR Burial Light by Techlight or equal

* DECORATIVE BUILDING SCONCE LIGHT
LOCATION & SPECS PER ARCHITECT'S PLAN


NOTE:
THIS LIGHTING PLAN IS FOR REFERENCE PURPOSES
ONLY. PLEASE SEE ELECTRICAL ENGINEER'S PLANS FOR
SPECIFIC LIGHTING INFORMATION. FIXTURES SELECTED
MAY BE REPLACED WITH EQUALS

CONCEPTUAL LIGHTING PLAN

L8


The Previti Group
2151 E. Convention Center Way, Suite 114
Ontario, California 917864

Ventana PA-4 Apartments
FONTANA, CALIFORNIA

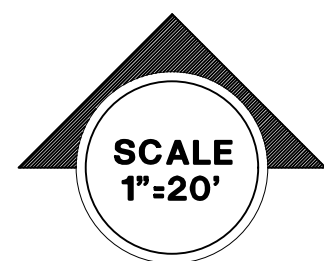

SITESCAPES
Landscape Architecture & Planning
3190-92 Airport Loop Drive
Costa Mesa, CA 92626
(949) 644-9370 FAX (714) 210-3140

JOB NO.: 25-018
DATE: 12-09-25

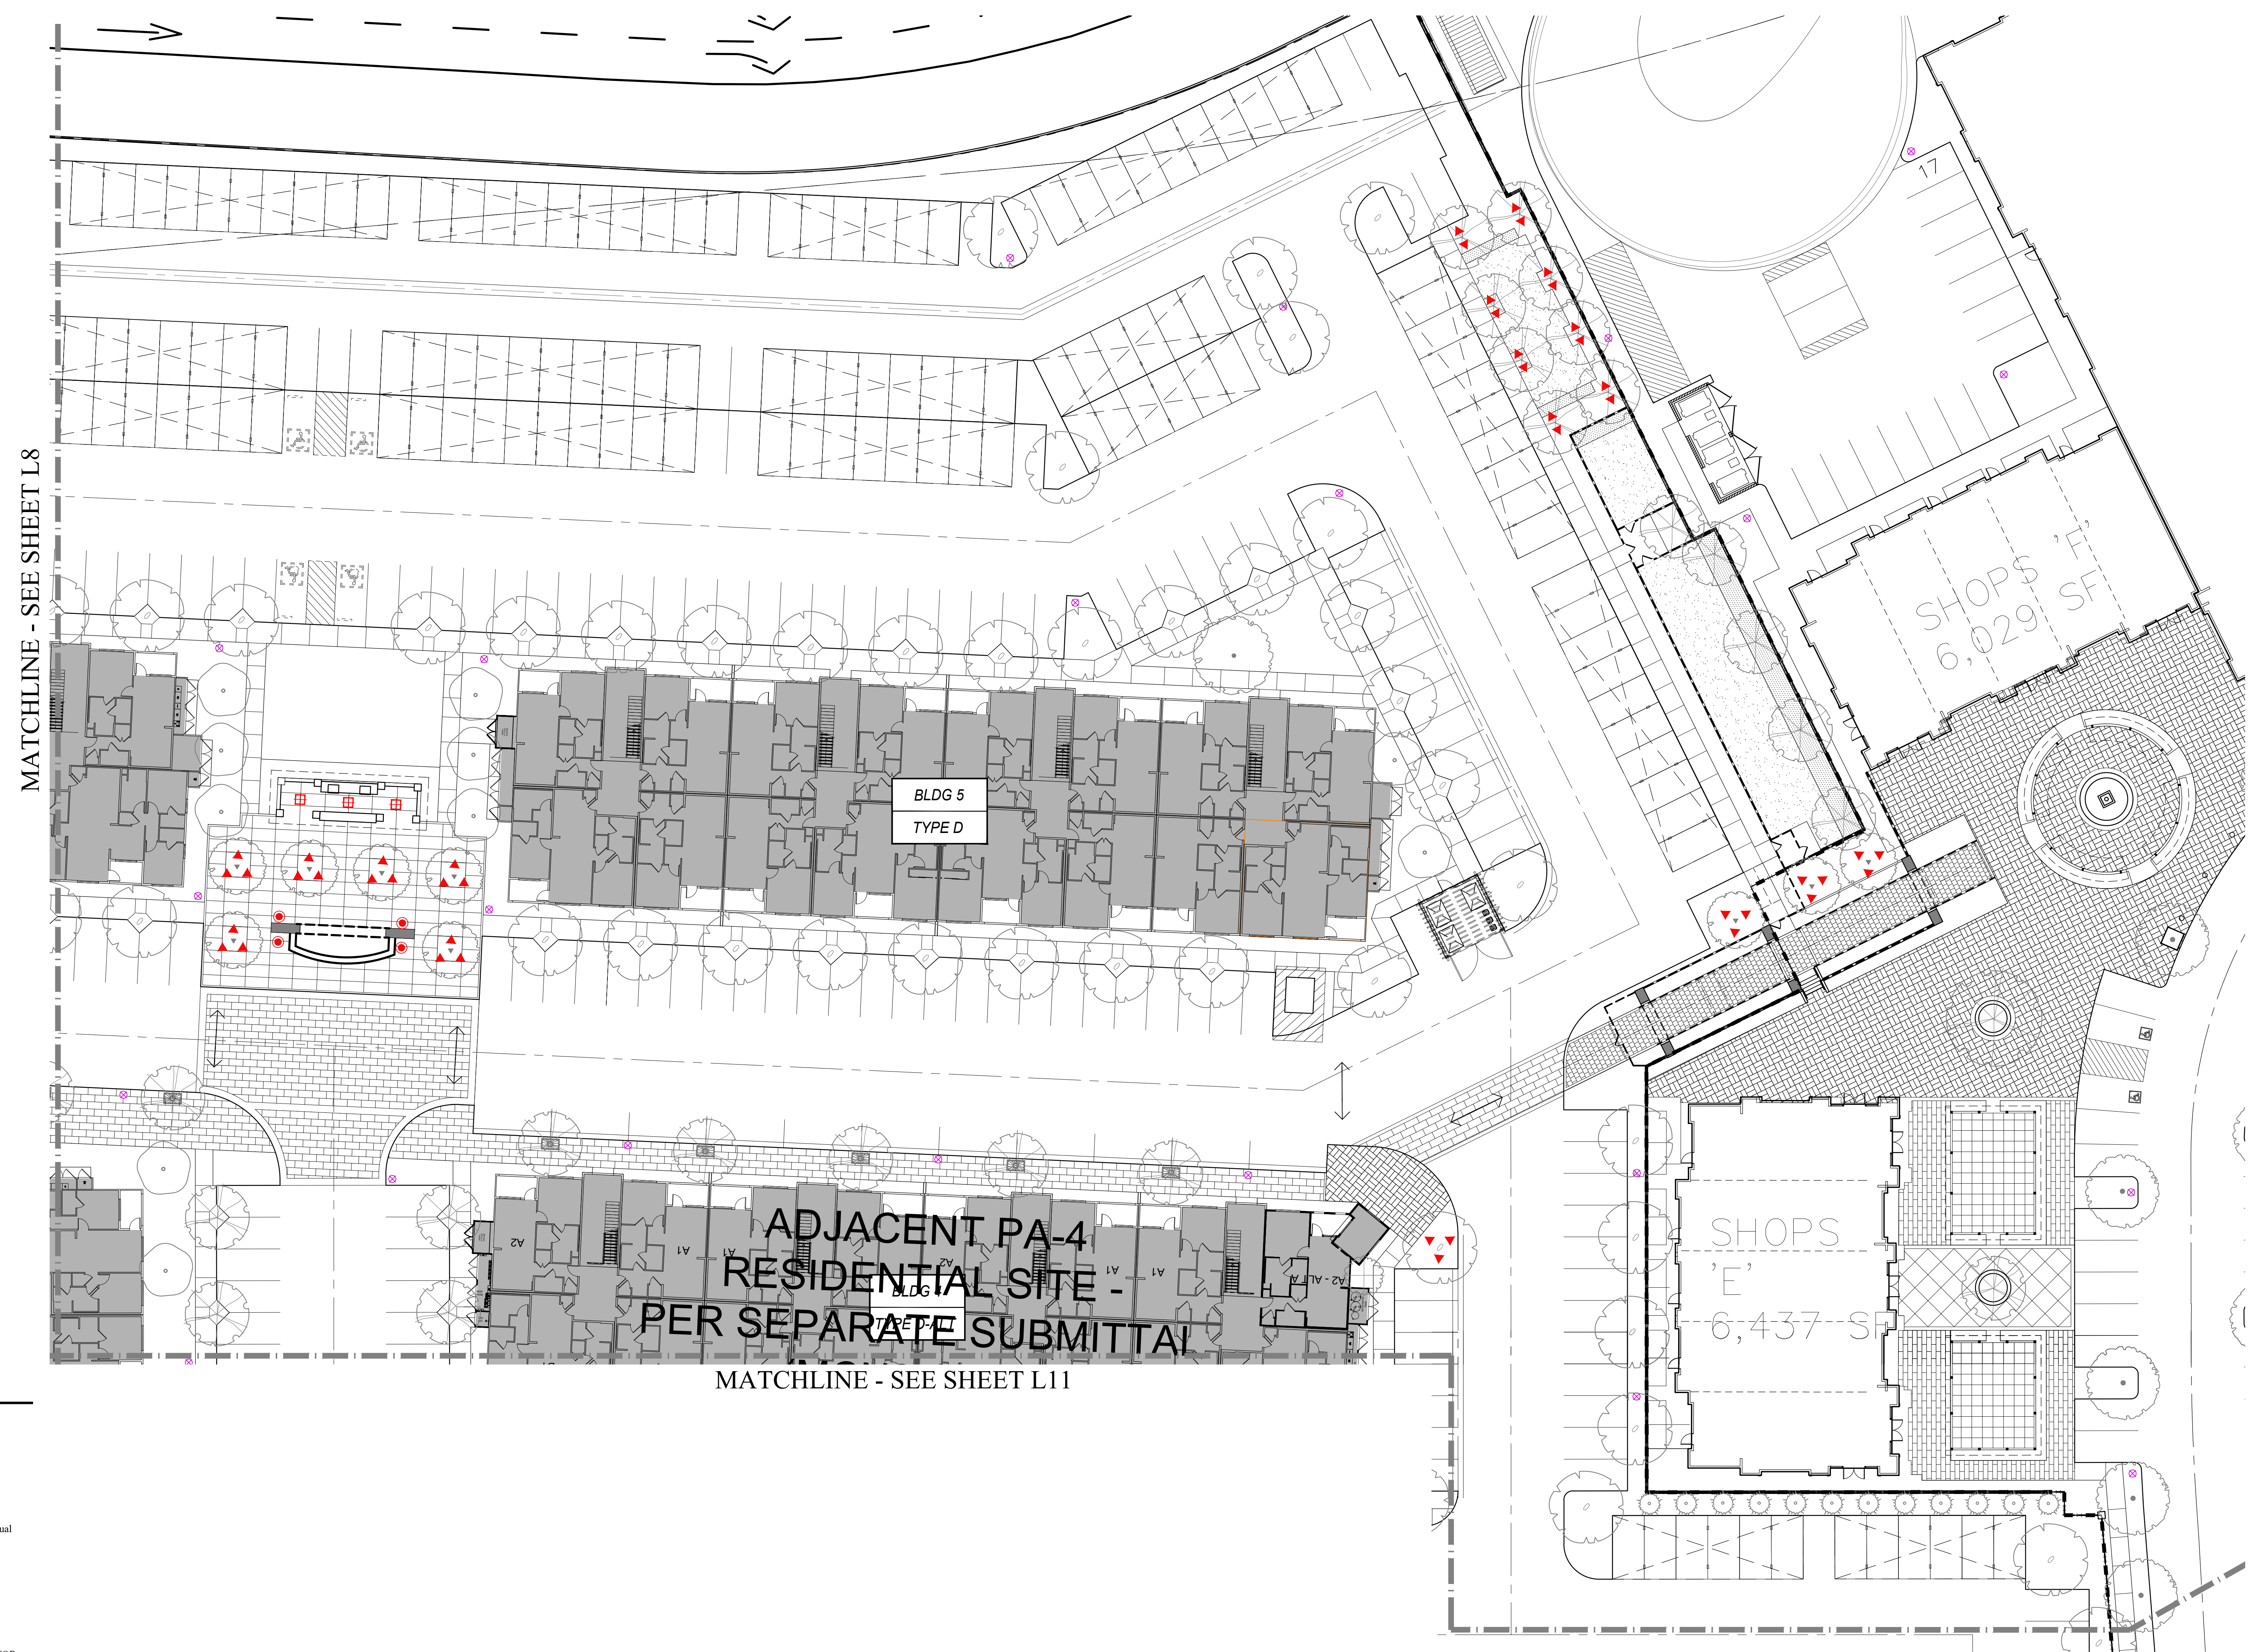


- LIGHTING LEGEND**
- DECORATIVE POLE LIGHT FIXTURE
Deziner Series A DS-A Angled on 17° H pole
by US Architectural Lighting or equal (DARK BRONZE)
 - TREE/WALL UPLIGHT
GM2-LV by Techlight or equal (DARK BRONZE)
 - WALL WASH UPLIGHT
XW-70 Wall Wash Light by FX Luminaire or equal
 - DOWNLIGHT IN OVERHEADS
OLCFM Flush Mount Canopy Light by Lithonia Lighting or equal
 - IN-GROUND UPLIGHT
TDB3W Medium PAR Burial Light by Techlight or equal
- * DECORATIVE BUILDING SCONCE LIGHT
LOCATION & SPECS PER ARCHITECT'S PLAN
- NOTE:
THIS LIGHTING PLAN IS FOR REFERENCE PURPOSES
ONLY. PLEASE SEE ELECTRICAL ENGINEER'S PLANS FOR
SPECIFIC LIGHTING INFORMATION. FIXTURES SELECTED
MAY BE REPLACED WITH EQUALS

CONCEPTUAL LIGHTING PLAN

L9

The Previti Group
2151 E. Convention Center Way, Suite 114
Ontario, California 917864

Ventana PA-4 Apartments
FONTANA, CALIFORNIA

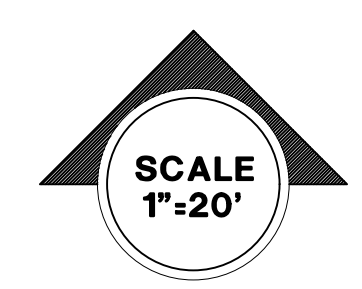

SITESCAPES
Landscape Architecture & Planning
5190-92 Airport Loop Drive
Costa Mesa, CA 92626
(949) 644-9370 FAX: (714) 210-3140
JOB NO.: 25-018
DATE: 10-16-25



- LIGHTING LEGEND**
- ◉ DECORATIVE POLE LIGHT FIXTURE
Dornier Series A DS-A Angled on 17' H pole
by US Architectural Lighting or equal (DARK BRONZE)
 - ▼ TREE/WALL UPLIGHT
GM2-LV by Techlight or equal (DARK BRONZE)
 - WALL WASH UPLIGHT
XW-70 Wall Wash Light by FX Luminaire or equal
 - ◻ DOWNLIGHT IN OVERHEADS
OLCFM Flush Mount Canopy Light by Lithonia Lighting or equal
 - IN-GROUND UPLIGHT
TDB3W Medium PAR Burial Light by Techlight or equal

* DECORATIVE BUILDING SCENCE LIGHT
LOCATION & SPECS PER ARCHITECT'S PLAN

NOTE:
THIS LIGHTING PLAN IS FOR REFERENCE PURPOSES
ONLY. PLEASE SEE ELECTRICAL ENGINEER'S PLANS FOR
SPECIFIC LIGHTING INFORMATION. FIXTURES SELECTED
MAY BE REPLACED WITH EQUALS

CONCEPTUAL LIGHTING PLAN


L10

The Previti Group


2151 E. Convention Center Way, Suite 114
Ontario, California 917864

Ventana PA-4 Apartments

FONTANA, CALIFORNIA

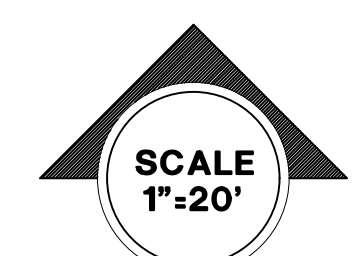

JOB NO.: 25-018
DATE: 10-16-25

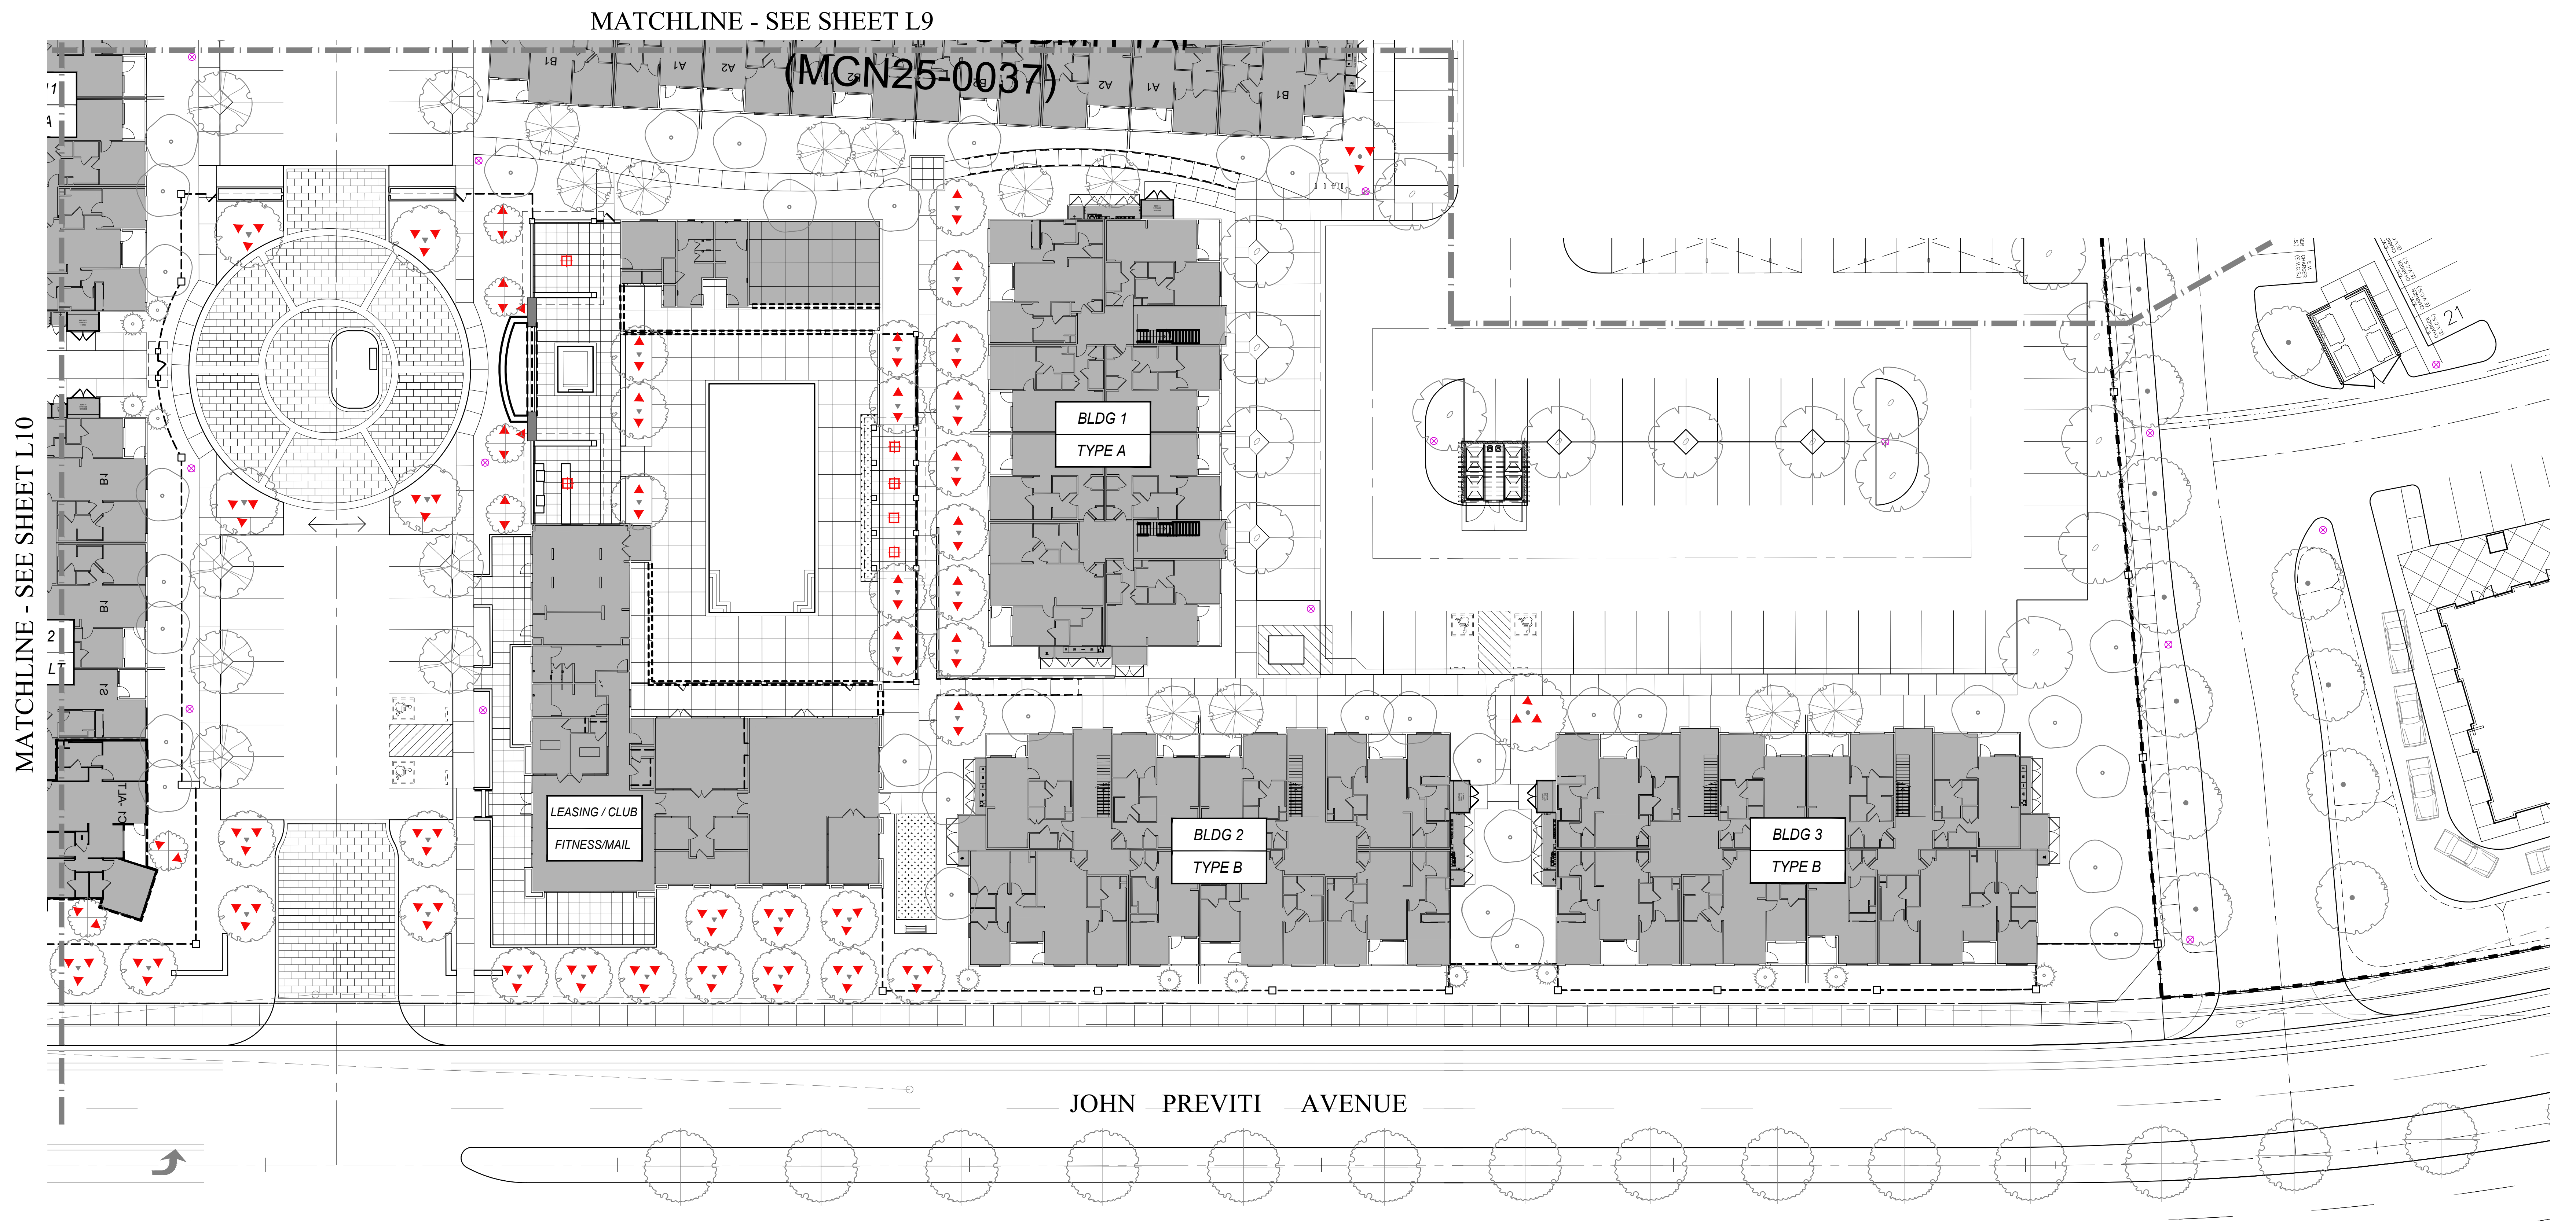

LIGHTING LEGEND

- ⊕ DECORATIVE POLE LIGHT FIXTURE
Denzim Series A DS-A Angled on 17' H pole
by US Architectural Lighting or equal (DARK BRONZE)
- ▼ TREE/WALL UPLIGHT
GM2-LV by Techlight or equal (DARK BRONZE)
- WALL WASH UPLIGHT
XW-70 Wall Wash Light by FX Luminaire or equal
- DOWNLIGHT IN OVERHEADS
OLCFM Flush Mount Canopy Light by Lithonia Lighting or equal
- IN-GROUND UPLIGHT
TDB3W Medium PAR Burial Light by Techlight or equal

* DECORATIVE BUILDING SCENCE LIGHT
LOCATION & SPECS PER ARCHITECT'S PLAN


NOTE:
THIS LIGHTING PLAN IS FOR REFERENCE PURPOSES
ONLY. PLEASE SEE ELECTRICAL ENGINEER'S PLANS FOR
SPECIFIC LIGHTING INFORMATION. FIXTURES SELECTED
MAY BE REPLACED WITH EQUALS

CONCEPTUAL LIGHTING PLAN

L11

The Previti Group
2151 E. Convention Center Way, Suite 114
Ontario, California 917864

Ventana PA-4 Apartments
FONTANA, CALIFORNIA

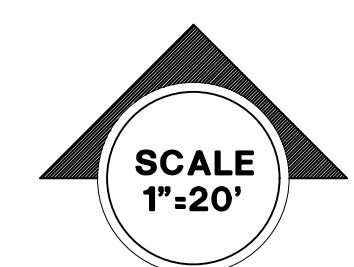

SITESCAPES
Landscape Architecture & Planning
5190-92 Airport Loop Drive
Costa Mesa, CA 92626
Richard Polhemus, License # 2152
(949) 644-9370 FAX (714) 210-3140

JOB NO.: 25-018
DATE: 10-16-25